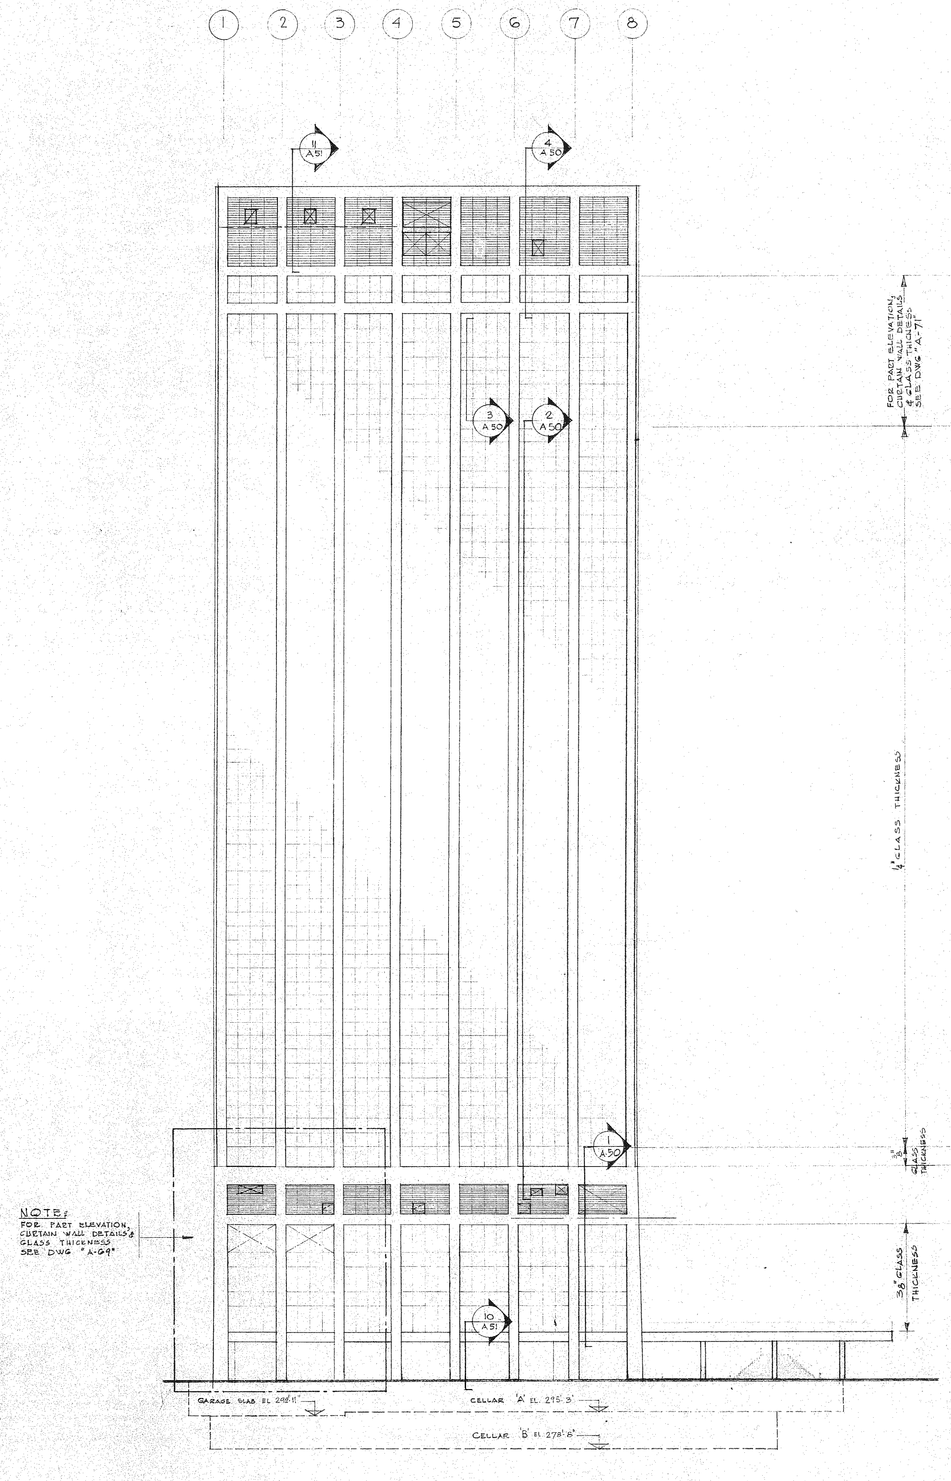

GREENWICH STREET ELEVATION
(EAST ELEVATION)

ALBANY STREET ELEVATION
(SOUTH ELEVATION)

LEGEND:

- ACTIVE ALUM LOUVERS.
- ALUM. LOUVERS TO BE BLANKED OFF EXCEPT WHERE OTHERWISE NOTED.
- INSULATED PAINTED STEEL PANEL BEHIND VISION GLASS (4TH FL.) WHERE NOTED
- FIRE DEPT. DOUBLE ACTING ACCESS LOUVERS

REVISIONS		
NO.	DATE	DESCRIPTION
A	10-25-71	ADDED GLA... LOUVERS & BLANKED OFF LOUVERS.
B	11-1-71	ET... SLAB THICK... AT 6... FOR ... PANEL FROM 6... TO 8"
C	3-14-72	...5" ACTIVE LOUVERS ON 5TH, 38TH & 39TH FLOORS
D	6-12-72	REVISED FIN FL ELEVATION ON 37TH, 38TH & 39TH FLS.

ISSUED TO	NO.	DATE	PKG. NO.
RESCO (V.)	1	7-3-74	PC 27139
F/W	2	7-10-74	PC 30666
F/W	1	4-22-74	PC 30145
SAFDAN (MASON)	1	4-22-74	PC 30052
LOUPE & ?	2	2-25-74	PC 27...
F/W	2	2-4-74	PC 27...
F/W	1	1-29-74	PC 29215
J. GUDEMAN	1	11-4-73	PC 27541
F/W	10+	10-23-73	PC 28157
F/W R.M.	2	1-1-73	PC ...04
MELVILLE B.T. Co.	1	6-27-73	PC 27168
H. KEISER	1	6-11-73	PC 27442
F/W	6	5-7-73	PC 27151
B.T. Co.	...	4-...	...
F/W	1	4-11-73	PC ...5
J. LOVERY	1	3-9-73	PC 25947
F/W	3	2-8-73	PC 25157
R.S.T. ASS.	1	1-26-73	PC 24937
MELVILLE	1	1-22-73	PC 24937

BANKERS TRUST PLAZA

A FISHER BROTHERS PROJECT

GREENWICH AND LIBERTY ST. N.Y. N.Y.

SHREVE, LAMB & HARMON ASSOCIATES P.C.
ARCHITECTS
475 PARK AVENUE SOUTH N.Y. N.Y. 10016

PETERSON AND BRICKBAUER
ASSOCIATED ARCHITECTS
919 THIRD AVENUE N.Y. N.Y. 10022

THE OFFICE OF JAMES RUDERMAN
STRUCTURAL ENGINEERS
515 MADISON AVENUE N.Y. N.Y. 10022

JAROS, BAUM & BOLLES
MECH. & ELEC. ENGINEERS
345 PARK AVENUE N.Y. N.Y. 10022

SOUTH & EAST ELEVATIONS

PROJECT NUMBER
7101

DRAWING NUMBER
A 30

DATE
Sept 27 1971

SCALE
1/16"=1'-0"