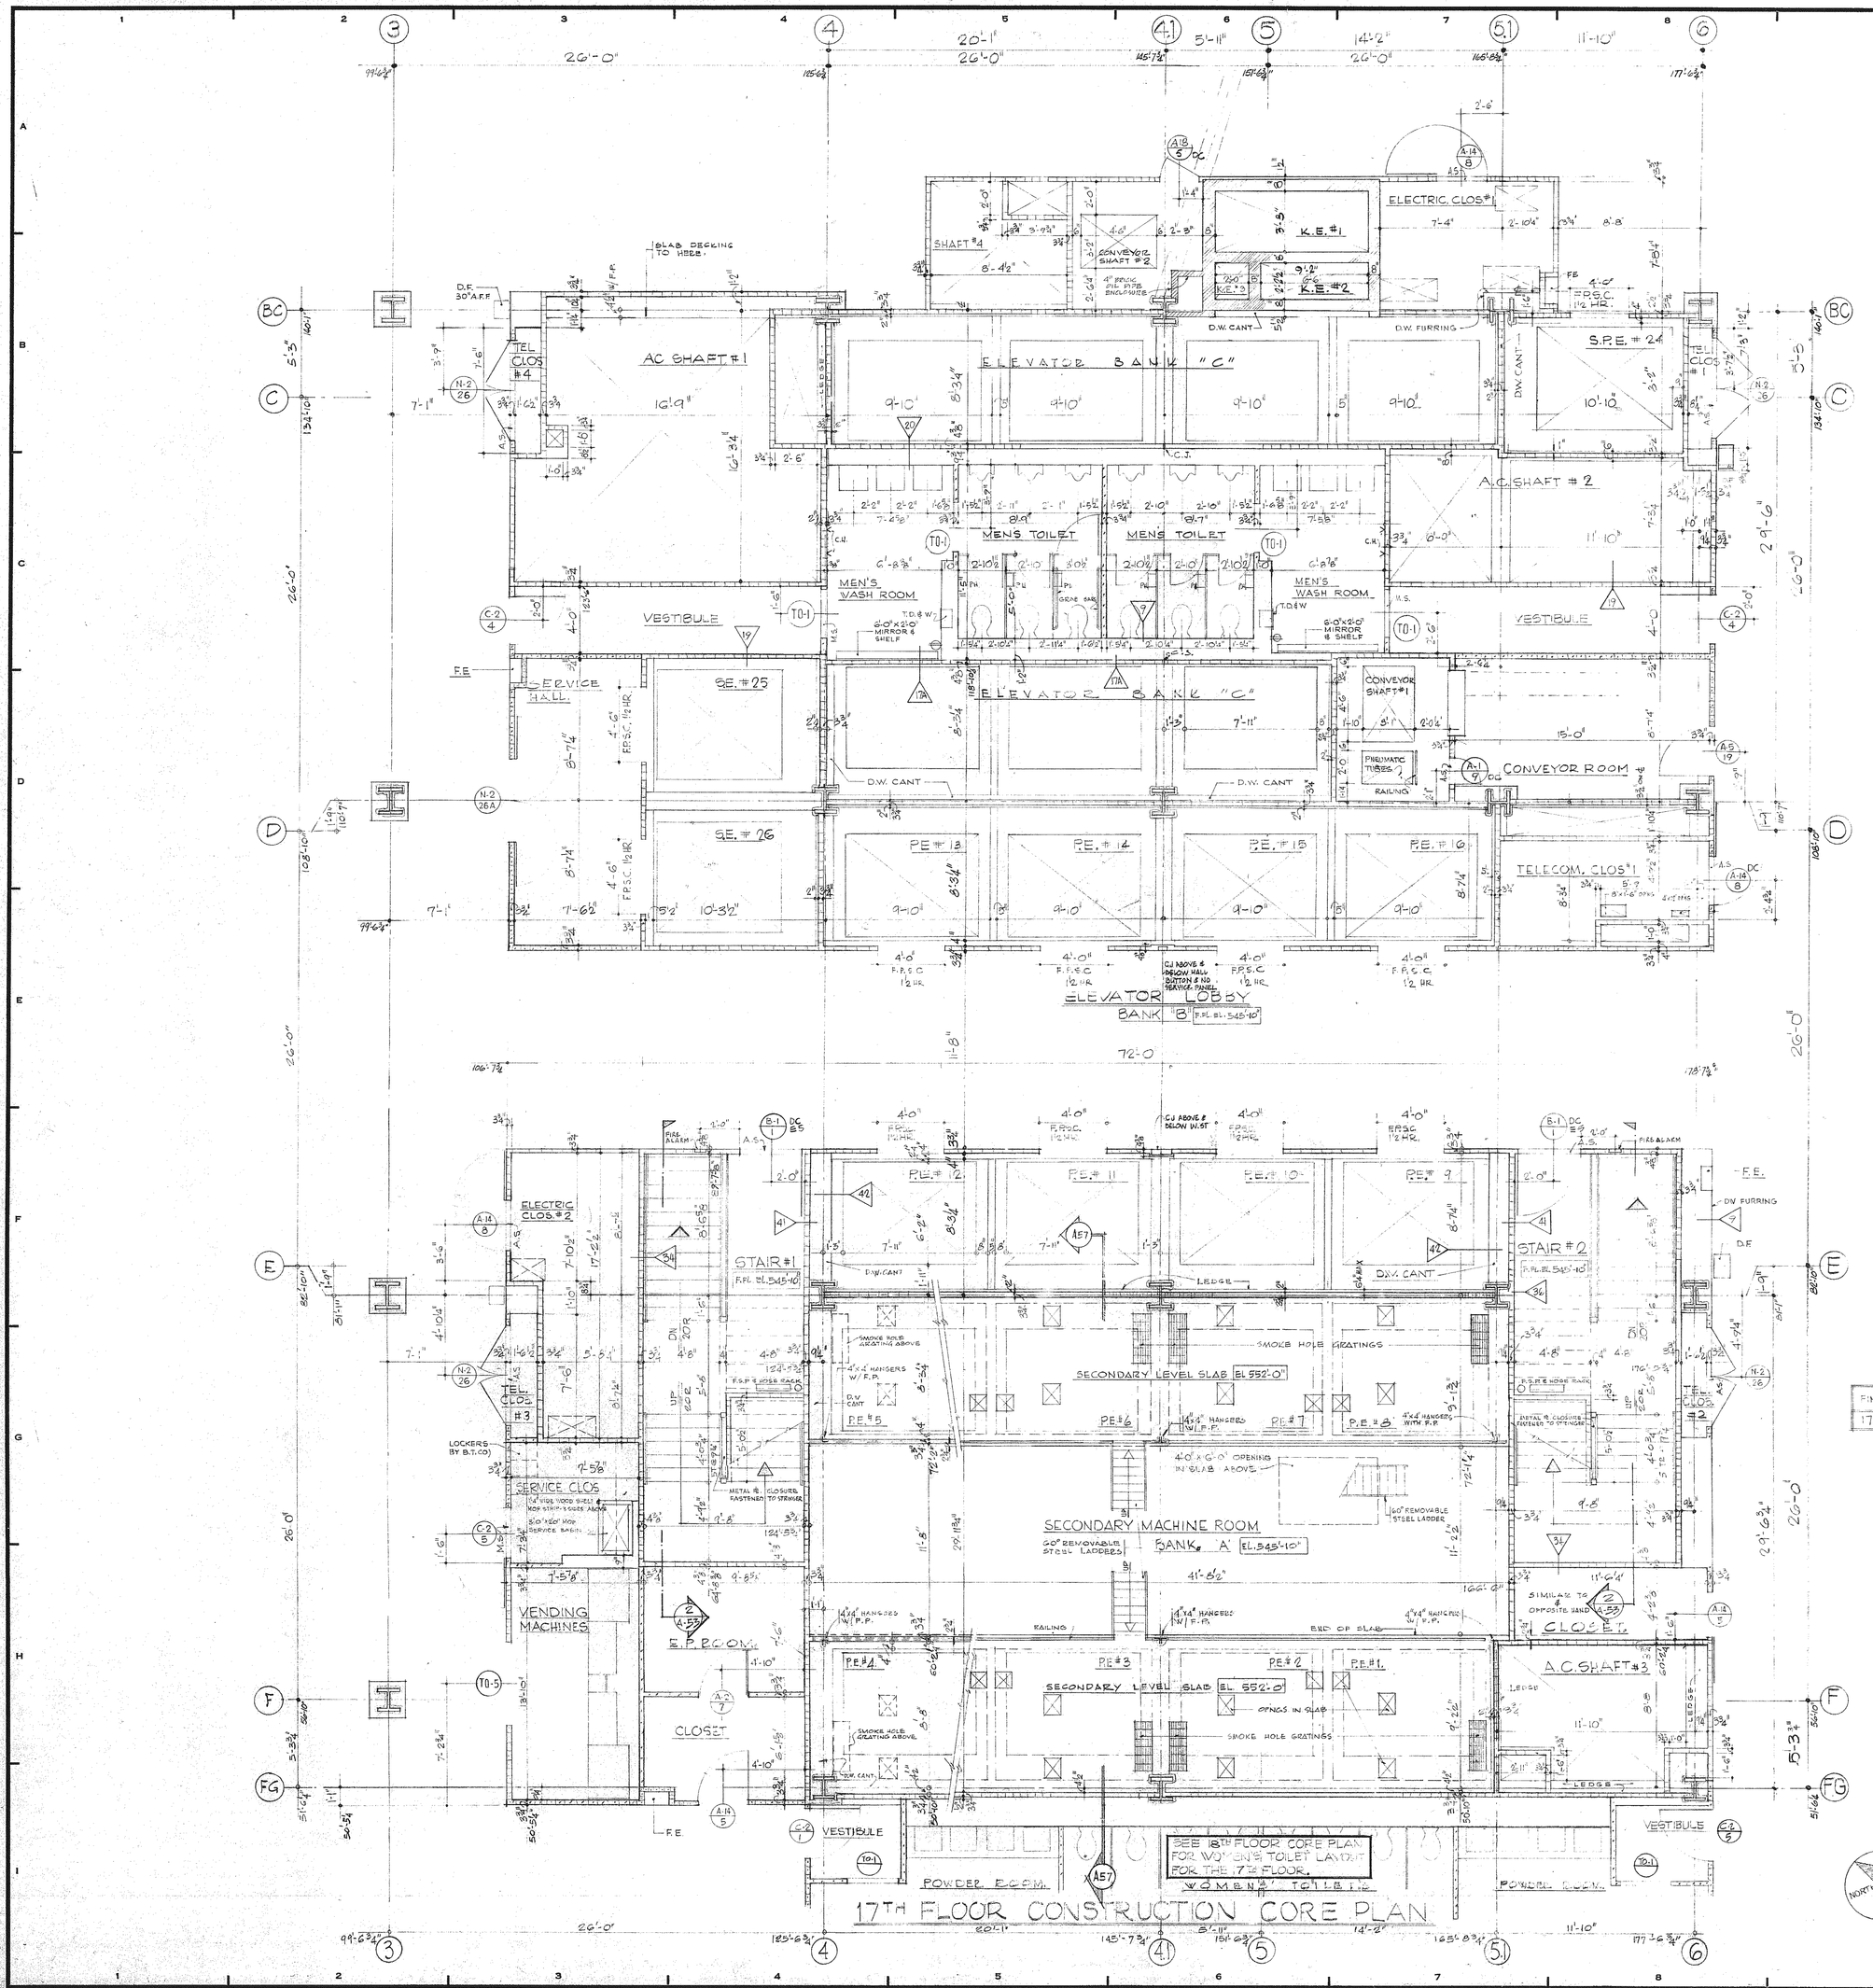

REVISIONS		
NO.	DATE	DESCRIPTION
A	2-10-72	. ADDED PIPE ENCLOSURES IN SHAFTS # 1 & # 3 & # 4 . ADDED CW PIPE ENCLOSURE @ COL. 4.1 & BC . ADDED R.S. & HOSE RACK IN STAIR # 2
B	3-14-72	RELOCATED PARTITION IN STAIRCASE # 1 & # 2 REVISED PLUMBING ENCLOSURES IN SHAFT # 1 & # 3 REVISED MIRRORS AND SHELVES IN TOILETS ADDED SMOKE HOLE GRATINGS IN SECONDARY MACHINE ROOM ELEVATOR BANK "A"
C	6-12-72	REVISED DIMENSION OF PIPE ENCLOSURE IN SHAFT # 4 ADDED OPENINGS IN SLAB IN TELECOM CLOS #1 REVISED SMOKE HOLES & MTL. LADDER. LOCATION IN SECONDARY MACH. RM. ADDED CONVEYOR SHAFT #2 AT CEILING
D	7-24-72	ADDED DOOR TYPE/DEVICE TYPE NUMBERS ADDED WALL TYPES REVISED THICKNESS OF PARTITIONS BETWEEN TOILETS & ELEV. DELETED CUP DISPENSERS REVISED & ADDED DIMENSIONS IN TOILETS ADDED F.E.
E	9-1-72	ADDED DOOR CONTACT IN TELECOM. CLOS. STAIR #1 & STAIR #2.
F	11-12-72	REV. SLOPE CLOS #2 & #1 ADDED 6"x3" PIPE SLEEVE THRU CONC. SLAB IN CLOS #2 CONVERTED ROOM INTO SHAFT #4 DELETED URINAL SCREENS IN MENS TOILETS RELOCATED DOOR IN ELECTRIC CLOS #2 RELOCATED ELEC. OUTLET IN MEN'S WASH RM. REVISED SERVICE CLOS BASIN ADDED FIRE ALARM, W.S.T. WALL OUTLET & NO SERVICE PANEL IN ELEV. LOBBY 'B'
G	6-13-73	ADDED DC TO DRS INFO SCHEDULE SHEET # A-9.2

S.T.	1	2-27-72	PC 20608
F/W	2	2-4-74	PC 29120
F/W	4	1-29-74	PC 29215
F/W	1	12-18-73	PC 26292
FIRE ALARM	1	11-14-73	PC 27649
F/W	2	11-12-73	PC 27647
F/W	10	11-6-73	PC 27646
F/W	10	7-12-73	PC 26681
F/W	30	6-8-73	PC 25719
S.T. CO	2F	6-14-73	PC 25837
F/W	A+	6-14-73	PC 25836
REVISION	G	6-18-73	
F/W	1	5-1-73	PC 24781
S.T. CO.	2	4-11-73	PC 26139
F/W	51	4-12-73	PC 26115
REVISION	F	4-12-73	
S.T. CO.	1	3-14-73	PC 25350
F/W	10	2-8-73	PC 25127
F/W	10	12-19-72	PC 24885
F/W	20	11-17-72	PC 24210
F/W	10	10-25-72	PC 23928
F/W	2	10-16-72	PC 23874
ISSUED TO	NO.	DATE	PKG. NO.

BANKERS TRUST PLAZA

A FISHER BROTHERS PROJECT

GREENWICH AND LIBERTY ST. N.Y. N.Y.

SHREVE, LAMB & HARMON ASSOCIATES P.C.
ARCHITECTS
475 PARK AVENUE SOUTH N.Y. N.Y. 10016

PETERSON AND BRICKBAUER ASSOCIATED ARCHITECTS
919 THIRD AVENUE N.Y. N.Y. 10022

THE OFFICE OF JAMES RUDERMAN STRUCTURAL ENGINEERS
515 MADISON AVENUE N.Y. N.Y. 10022

JAROS, BAUM & BOLLES MECH. & ELEC. ENGINEERS
345 PARK AVENUE N.Y. N.Y. 10022

17TH FL. CORE PLAN - CONSTRUCTION
(17TH TENANT FLOOR)

PROJECT NUMBER 7101

DRAWING NUMBER A 39

DATE JAN. 10, 1973

SCALE 1/4" = 1'-0"

Hadley P. Clarke Jr. President