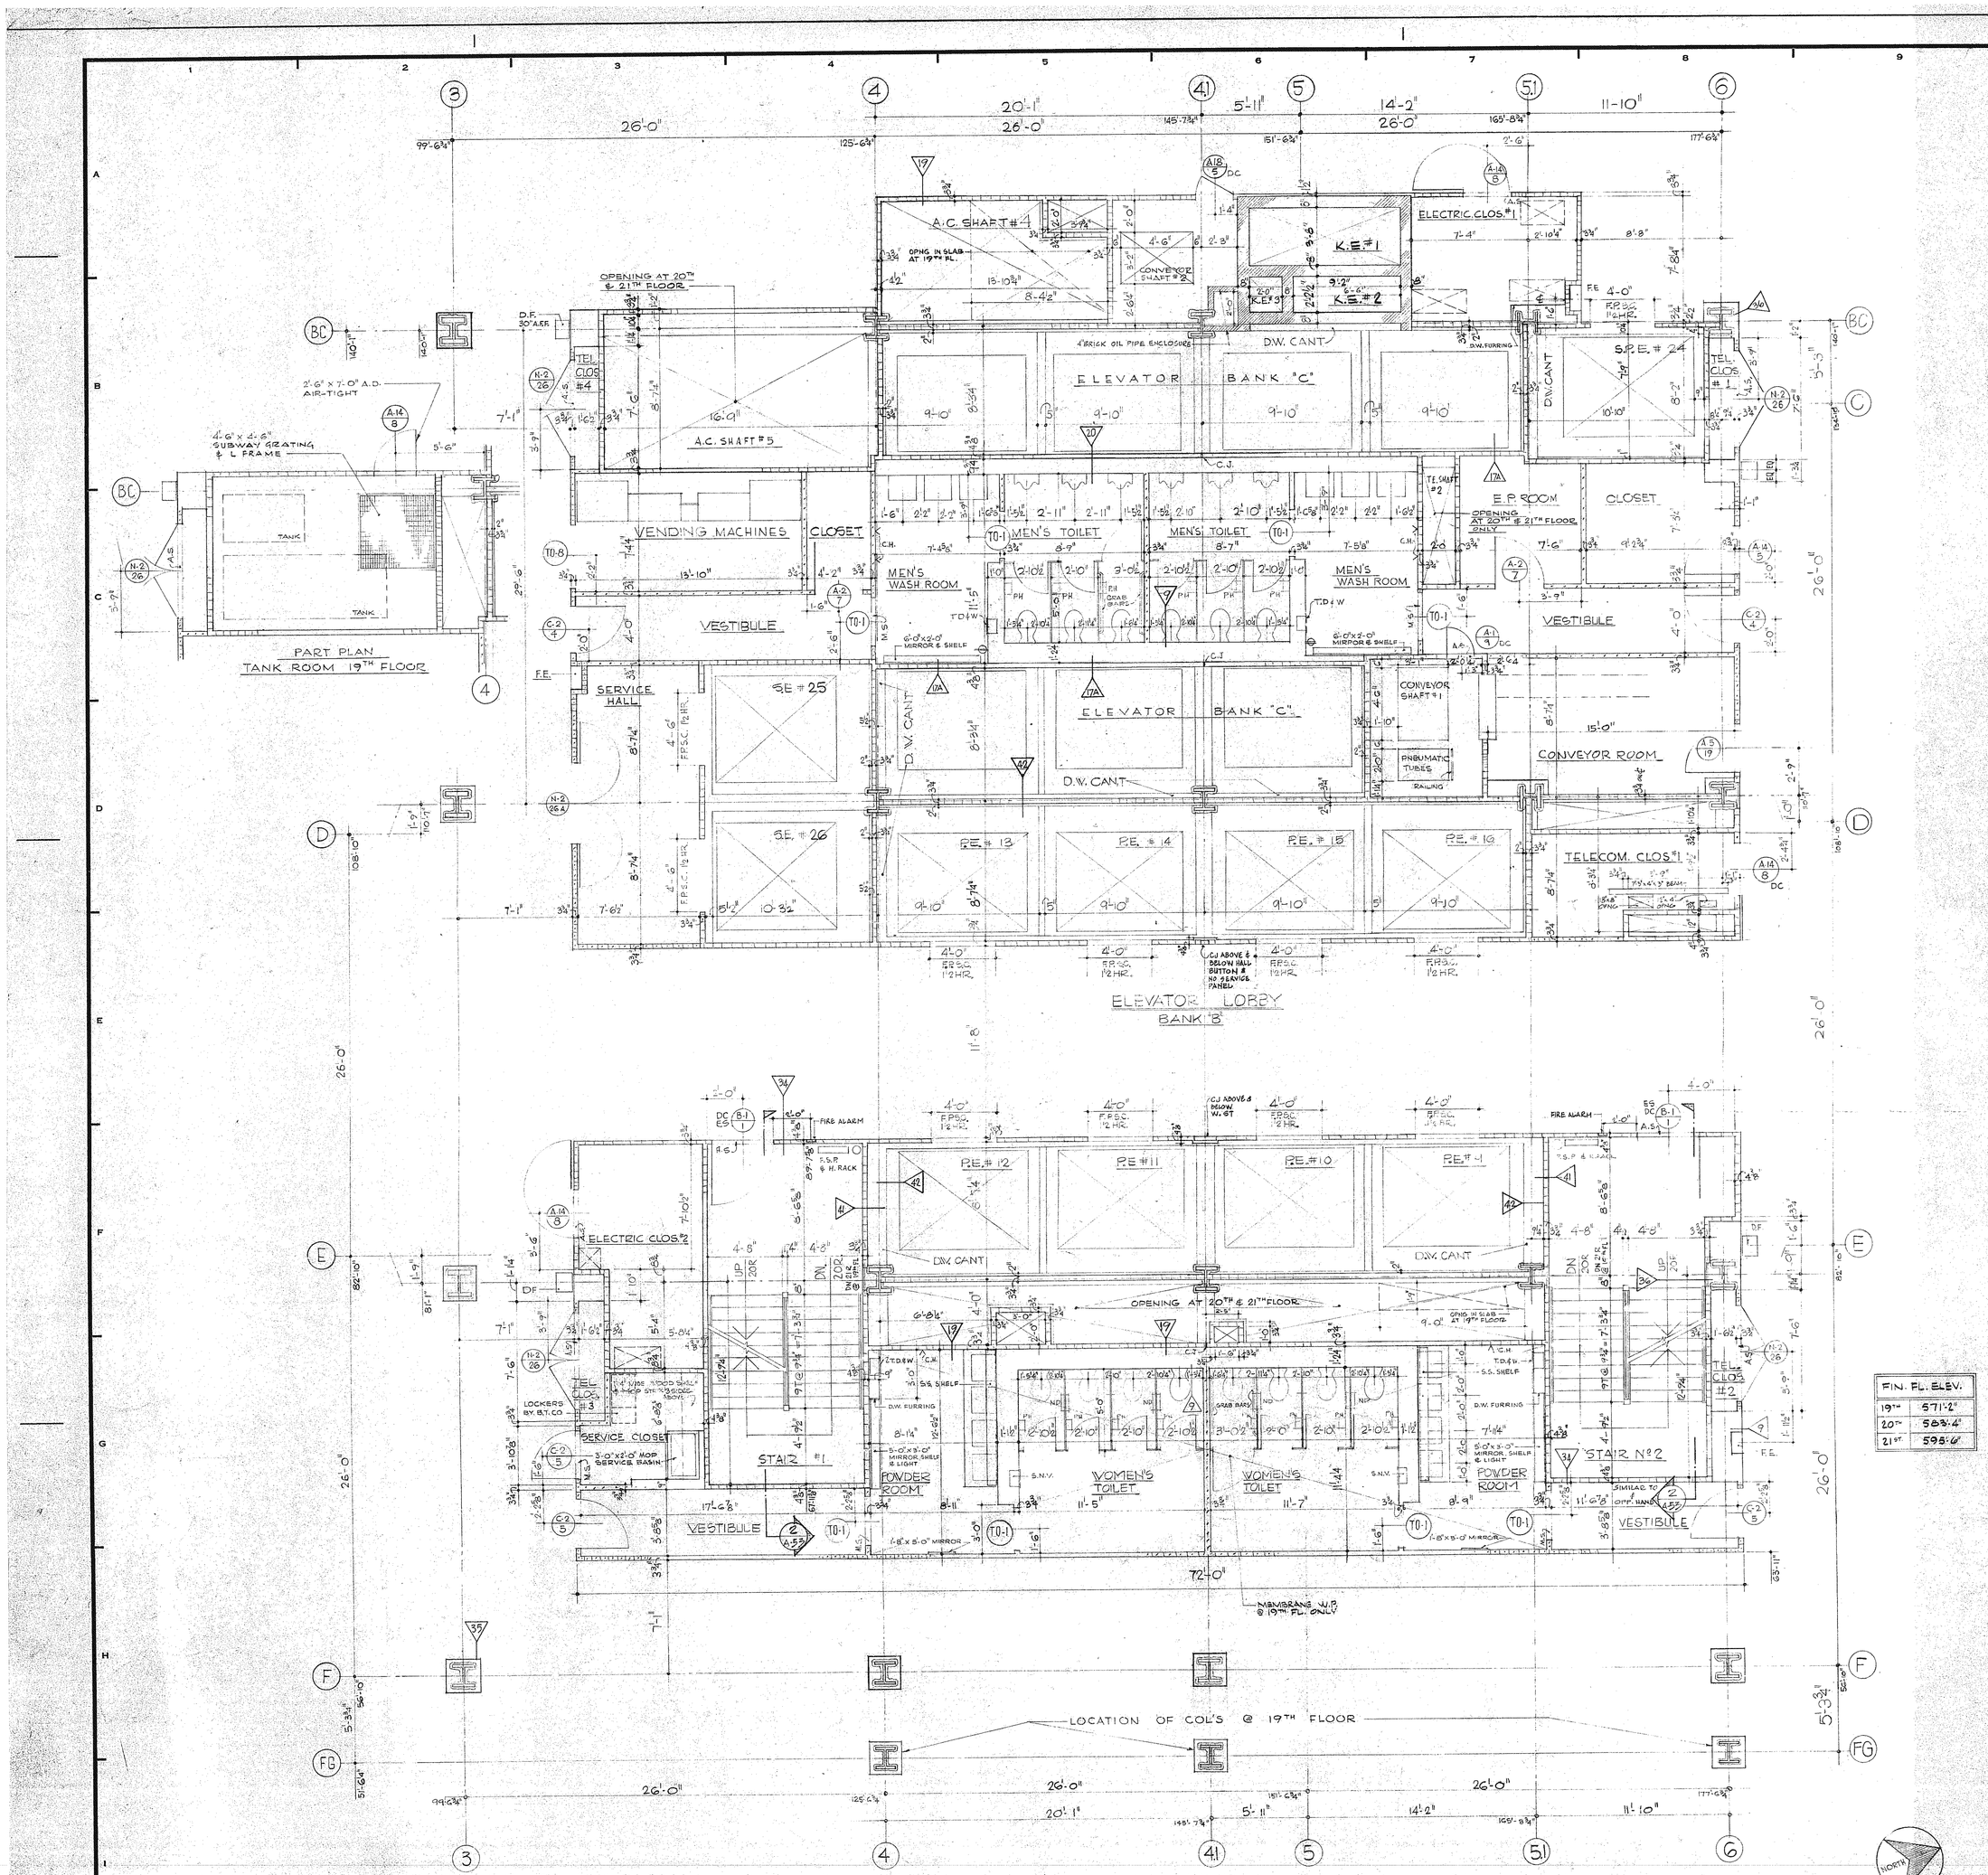


19TH TO 21ST FLOOR CONSTRUCTION CORE PLAN

SCALE: 1/4" = 1'-0"

| FIN. FL. ELEV. | |
|---|---|
| 19TH | 571'-2" |
| 20TH | 583'-4" |
| 21ST | 595'-6" |

## REVISIONS

| NO. | DATE | DESCRIPTION |
|---|---|---|
| A | 2-10-72 | ADDED TANK RM PART PLANS 19TH FL. ADDED PIPE ENCLOSURES IN SHAFTS #4 & #6. INCREASED T.E. SHAFT #2 @ 20TH & 21ST FL. ADDED OIL PIPE ENCLOSURE AT COL. BC 4.1 |
| B | 3-14-72 | MOVED PARTITION AT E.P. ROOM REVISED MIRRORS & SHELVES IN TOILETS. |
| C | 7-24-72 | ADDED SLOTS IN TELECOM. CLOS. ADDED CONVEYOR SHAFT #2 AT COL 4.1 BC ADDED DOOR & HARDWARE TYPES ADDED WALL TYPES REVISED & ADDED DIMS. IN S.P.E. #24 DELETED CUP DISPENSERS REVISED & ADDED DIMENSIONS IN TOILETS ADDED F.E. |
| D | 9-1-72 | ADDED DOOR CONTACT IN TELECOM. CLOS. #1, STAIR #1 & STAIR #2 |
| E | 9-13-72 | RELOCATED CONVEYOR ACCESS DOOR |
| F | 4-12-73 | REV. SHAFTS IN ELEC. CLOS. #1&2 DELETED URINAL SCREENS IN MEN'S TOILET RELOCATED DOOR INTO ELEC. CLOS. 1 RELOCATED DOOR INTO ELEC. CLOS. 2 RELOCATED ELEC. OUTLET IN MEN'S WASH RM REVISED SERVICE CLOS. BASIN ADDED BEAM IN TELECOM. CLOS. #1 ADDED FIRE ALARMS, W.ST., HALL BUTTON & NO SERVICE PANEL IN ELEV. LOBBY "B" |
| G | 6-13-73 | ADDED DC TO ORE INTO CONVEYOR SHAFT #1 & 2 |

| ISSUED TO | NO. | DATE | PKG. NO. |
|---|---|---|---|
| UNIT SERVICES | 2 | 12-17-74 | PC 31626 |
| F/W | 2 | 2-4-74 | PC 29226 |
| F/W | 4 | 1-29-74 | PC 29215 |
| F/W | 1 | 12-18-73 | PC 26296 |
| J. RUDERMAN | 1 | 11-14-73 | PC 27649 |
| F/W | 2 | 11-12-73 | PC 27647 |
| F/W | 10 | 11-6-73 | PC 27646 |
| DESIGN | 1 | 8-20-73 | PC 27303 |
| F/W | 10 | 7-10-73 | PC 26681 |
| F/W | 36 | 6-18-73 | PC 23719 |
| B.T.Co. | 2+ | 6-6-73 | PC-25837 |
| F/W | 3+ | 6-16-73 | PC-25836 |
| REVISION | 6 | 5-13-73 | |
| F/W | 6 | 5-7-73 | PC 23781 |
| B.T.Co. | 2+ | 4-11-73 | PC 26129 |
| F/W | 31 | 4-12-73 | PC 26115 |
| REVISION | 6 | 4-12-73 | |
| KEEPER | 1 | 2-15-73 | PC 25141 |
| F/W | 10 | 2-8-73 | PC 25157 |
| J.B.B. | 35 | 1-17-73 | PC 24647 |
| F/W | 10 | 12-19-72 | PC 19895 |
| F/W | 20 | 11-17-72 | PC 24210 |
| F/W | 10 | 10-25-72 | PC 23928 |

# BANKERS TRUST PLAZA

A FISHER BROTHERS PROJECT

GREENWICH AND LIBERTY ST. N.Y. N.Y.

SHREVE, LAMB & HARMON ASSOCIATES P.C.
ARCHITECTS
475 PARK AVENUE SOUTH N.Y. N.Y. 10016

PETERSON AND BRICKBAUER
ASSOCIATED ARCHITECTS
919 THIRD AVENUE N.Y. N.Y. 10022

THE OFFICE OF JAMES RUDERMAN
STRUCTURAL ENGINEERS
515 MADISON AVENUE N.Y. N.Y. 10022

JAROS, BAUM & BOLLES
MECH. & ELEC. ENGINEERS
345 PARK AVENUE N.Y. N.Y. 10022

19TH TO 21ST FL CORE PLANS-CONSTRUCTION
(21ST TO 23RD TENANT)

Harvey T. Clarkson
President

PROJECT NUMBER 7101

DRAWING NUMBER A41

DATE JAN 16 1973

SCALE 1/4" = 1'-0"