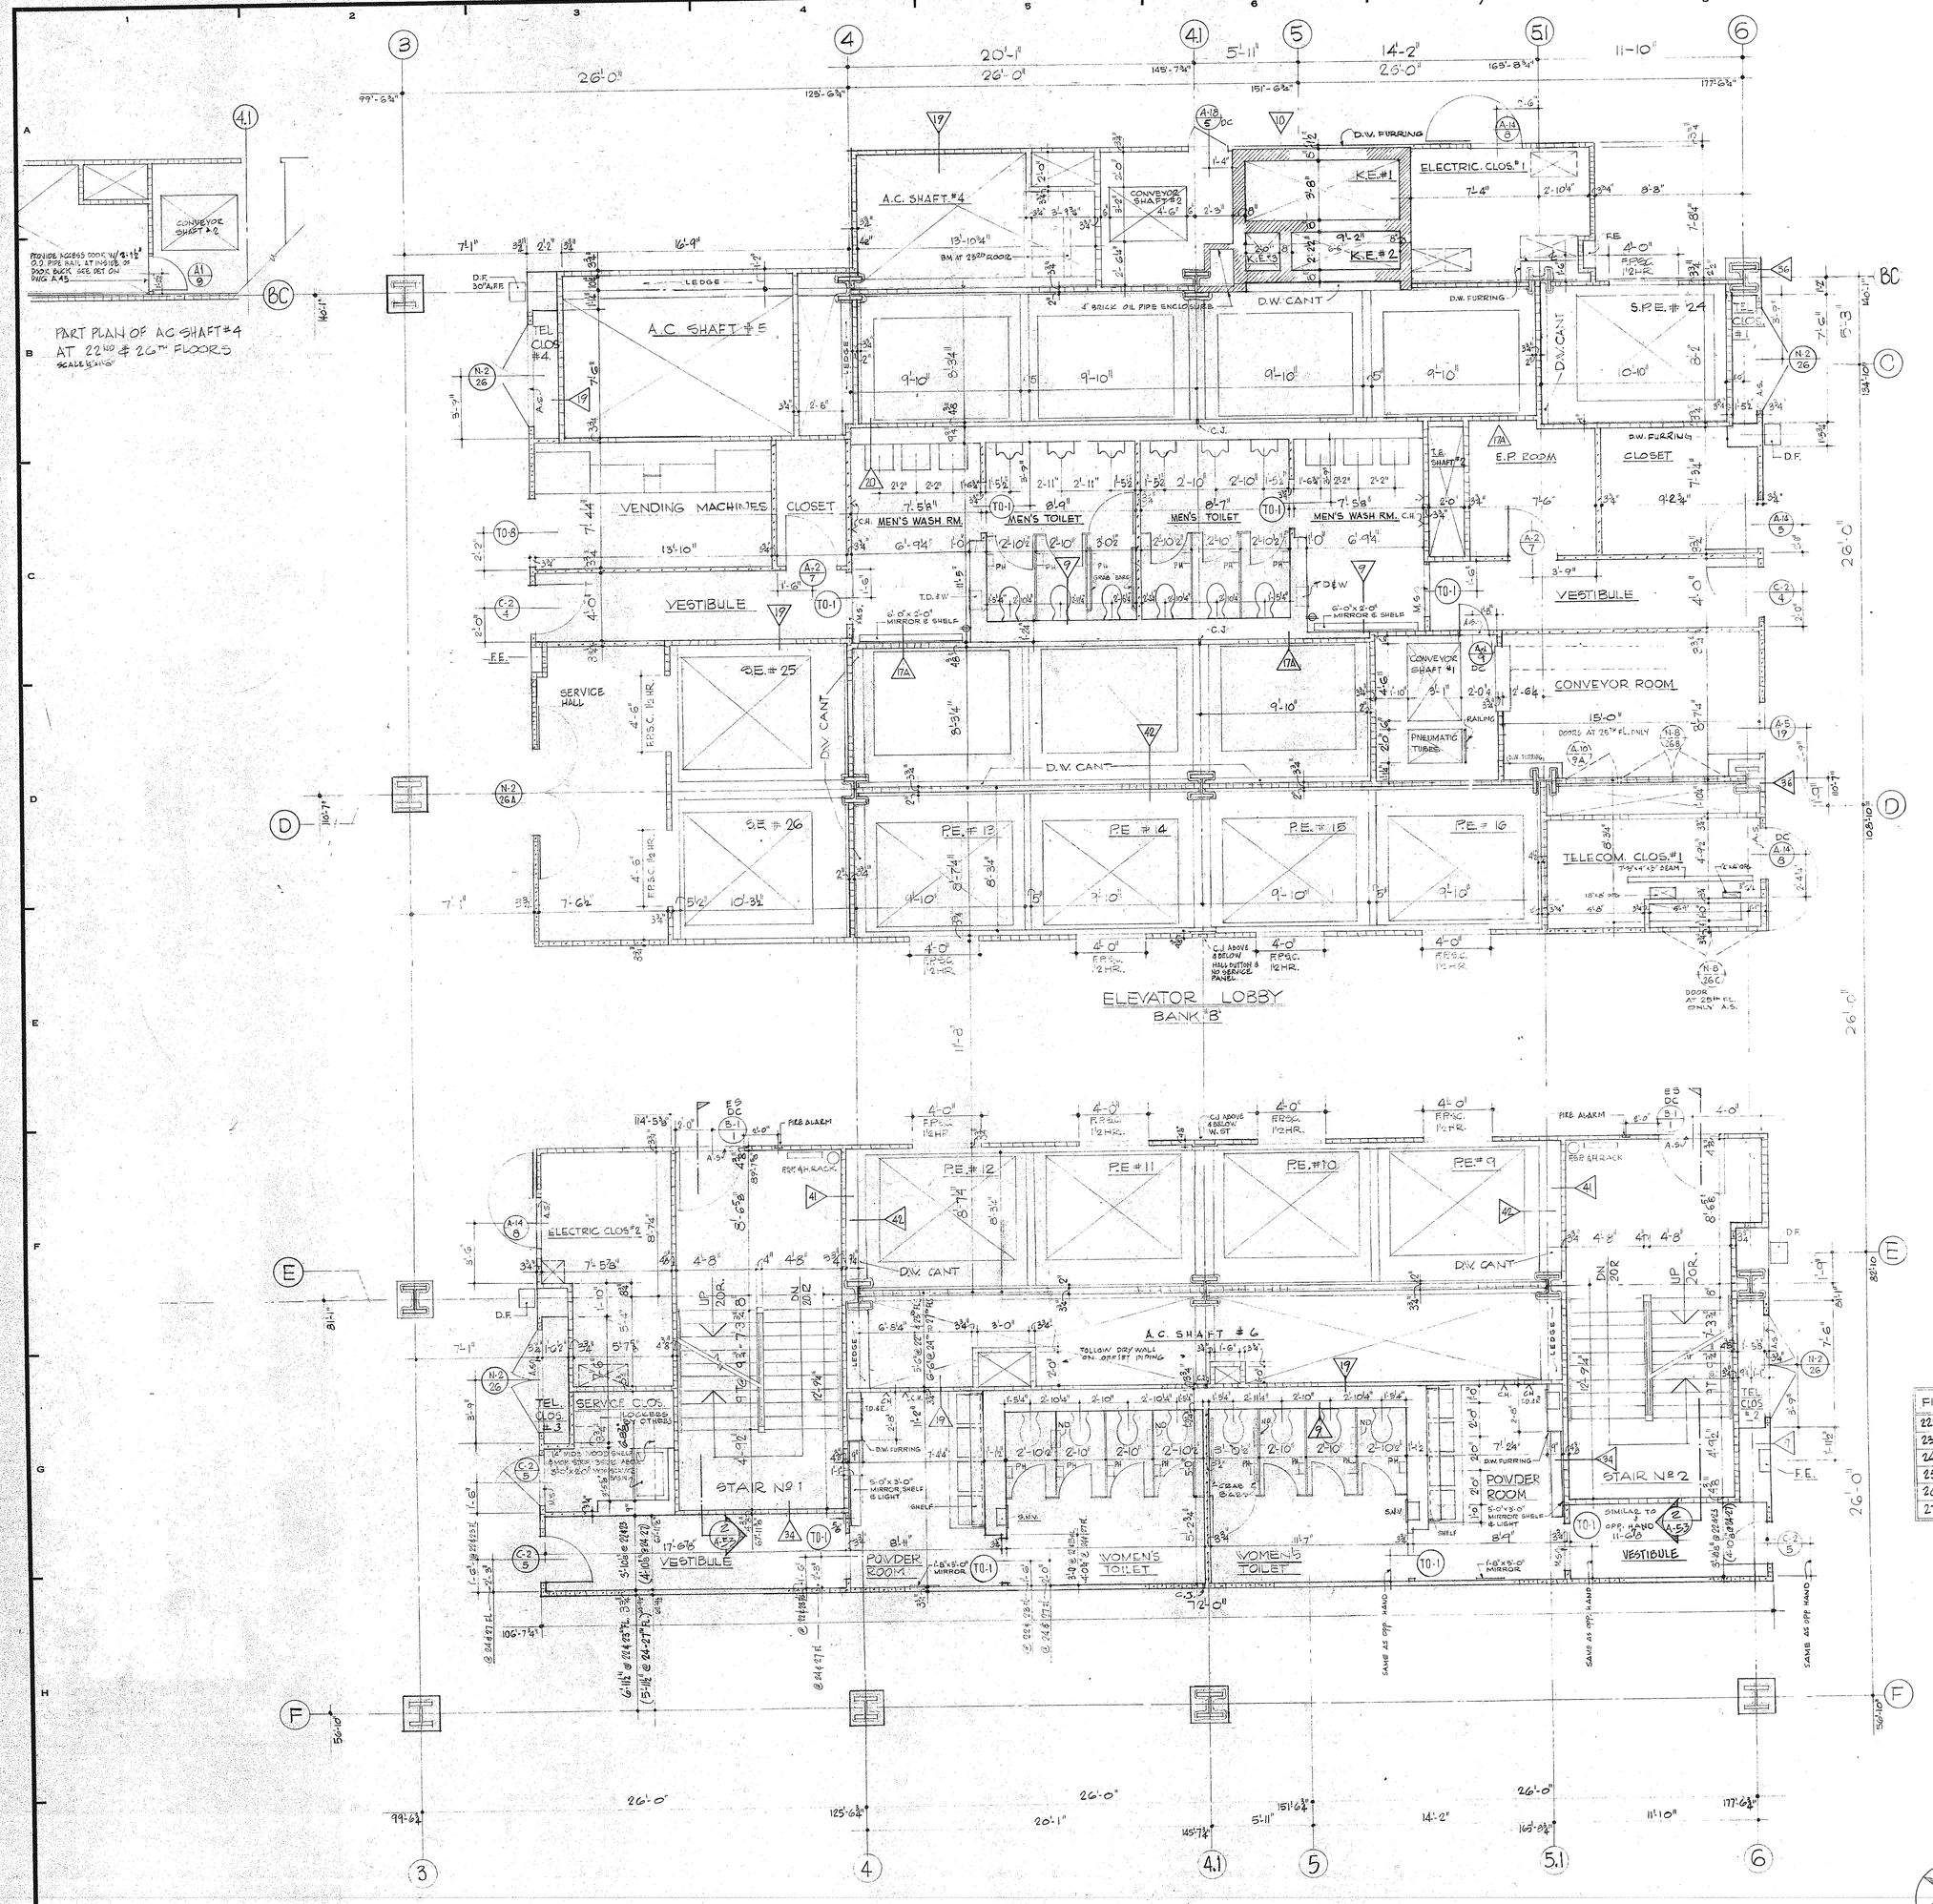

REVISIONS		
NO.	DATE	DESCRIPTION
A	2-10-72	ADDED PIPE ENCLOSURES IN SHAFT # 4, 5 & 6 ADDED OIL PIPE ENCLOSURE AT COL. BC-41
B	13-14-72	REVISED MIRRORS & SHELVES IN TOILETS.
C	7-24-72	ADDED SLOTS IN TELECOM. CLOS. ADDED CONVEYOR SHAFT #2 AT COL 41 BC ADDED DOORS & MATCH-LOCK THRUS ADDED WALL TYPES REVISED THICKNESS OF PARTITION BETWEEN TOILET & ELEVATOR SHAFT DELETED CUP DISPENSERS REVISED & ADDED DIMENSIONS IN TOILETS ADDED F.E
D	9-1-72	ADDED DOOR CONTACT IN TELECOM CLOS #1, STAIR #1 & STAIR #2.
E	9-13-72	RELOCATED CONVEYOR ACCESS DOOR
F	3-14-73	REV. SLOTS IN ELEC. CLOS. 1 & 2 ADDED T.S. RELOCATED DOOR INTO ELEC CLOS 1 DELETED URINAL SCREENS IN MEN'S TOILETS RELOCATED DOOR INTO ELEC CLOS 2 RELOCATED ELEC OUTLET IN MENS WASH RM REVISED SERVICE CLOS DA SIN ADDED BEAM IN TELECOM CLOS #1. ADDED FIRE ALARMS, WI ST.; HALL BUTTON & NO SERVICE PANEL IN ELEV LOBBY 'B'
G	6-13-73	ADDED ACCESS DOOR & PIPE RAIL AT A.C. SHAFT #4 ADDED [illegible] CONVEYOR SHAFT #1 & #2

G.W.C.	1	10-15-76	PC 32934
B.T.	1	7-21-75	PC 32434
ELEVATOR MECHANIC	2	12-17-74	PC 31626
G.W.C.	2	11-11-74	PC 31136
B.T.	2	5-16-74	PC 30063
F.W.	2	2-4-74	PC 29226
F/W	4	1-24-74	PC 29215
F/W	1	12-18-73	PC 28276
J. SILVERMAN	1	11-14-73	PC 27649
F/W	2	11-12-73	PC 27647
F/W	10	11-6-73	PC 27646
F/W	10	7-10-73	PC 26681
F/W	20	6-14-73	PC 25717
B.T. CO	2F	6-14-73	PC 25837
F/W	8+	6-14-73	PC 25836
REVISION	G	6-13-73	
[illegible]	1	5-21-73	PC 25423
F/W	6	5-7-73	PC 25181
E.T.	2+	4-13-73	PC 25131
F/W	31	4-12-73	PC 25115
[illegible] ELEC	1	4-6-73	PC 25009
[illegible]	5	4-4-73	
F/W	10	2-20-73	PC 25127
J.W.B.	6 S.	1-17-73	PC 24647
F/W	10	12-19-72	PC 13595
F/W	20	11-17-72	PC 24210
F/W	10	10-25-72	PC 23928
F.W.	2	10-18-72	PC 23874
ISSUED TO	NO.	DATE	PKG. NO.

FIN. FL. ELEV.	
22ND	607'-8"
23RD	619'-10"
24TH	632'-0"
25TH	644'-2"
26TH	656'-4"
27TH	668'-6"

BANKERS TRUST PLAZA

A FISHER BROTHERS PROJECT

GREENWICH AND LIBERTY ST. N.Y. N.Y.

SHREVE, LAMB & HARMON ASSOCIATES P.C.
ARCHITECTS
475 PARK AVENUE SOUTH N.Y. N.Y. 10016

PETERSON AND BRICKBAUER
ASSOCIATED ARCHITECTS
919 THIRD AVENUE N.Y. N.Y. 10022

THE OFFICE OF JAMES RUDERMAN
STRUCTURAL ENGINEERS
515 MADISON AVENUE N.Y. N.Y. 10022

J A R O S, B A U M & B O L L E S
MECH. & ELEC. ENGINEERS
345 PARK AVENUE N.Y. N.Y. 10022

22ND TO 27TH FL. CORE PLAN - CONSTRUCTION
(24TH TO 29TH FL. TENANT)

Harvey P. Clarkson
President

PROJECT NUMBER 7101

DRAWING NUMBER A 42

DATE SEPT. 21, 1971

SCALE 1/4"=1'-0"