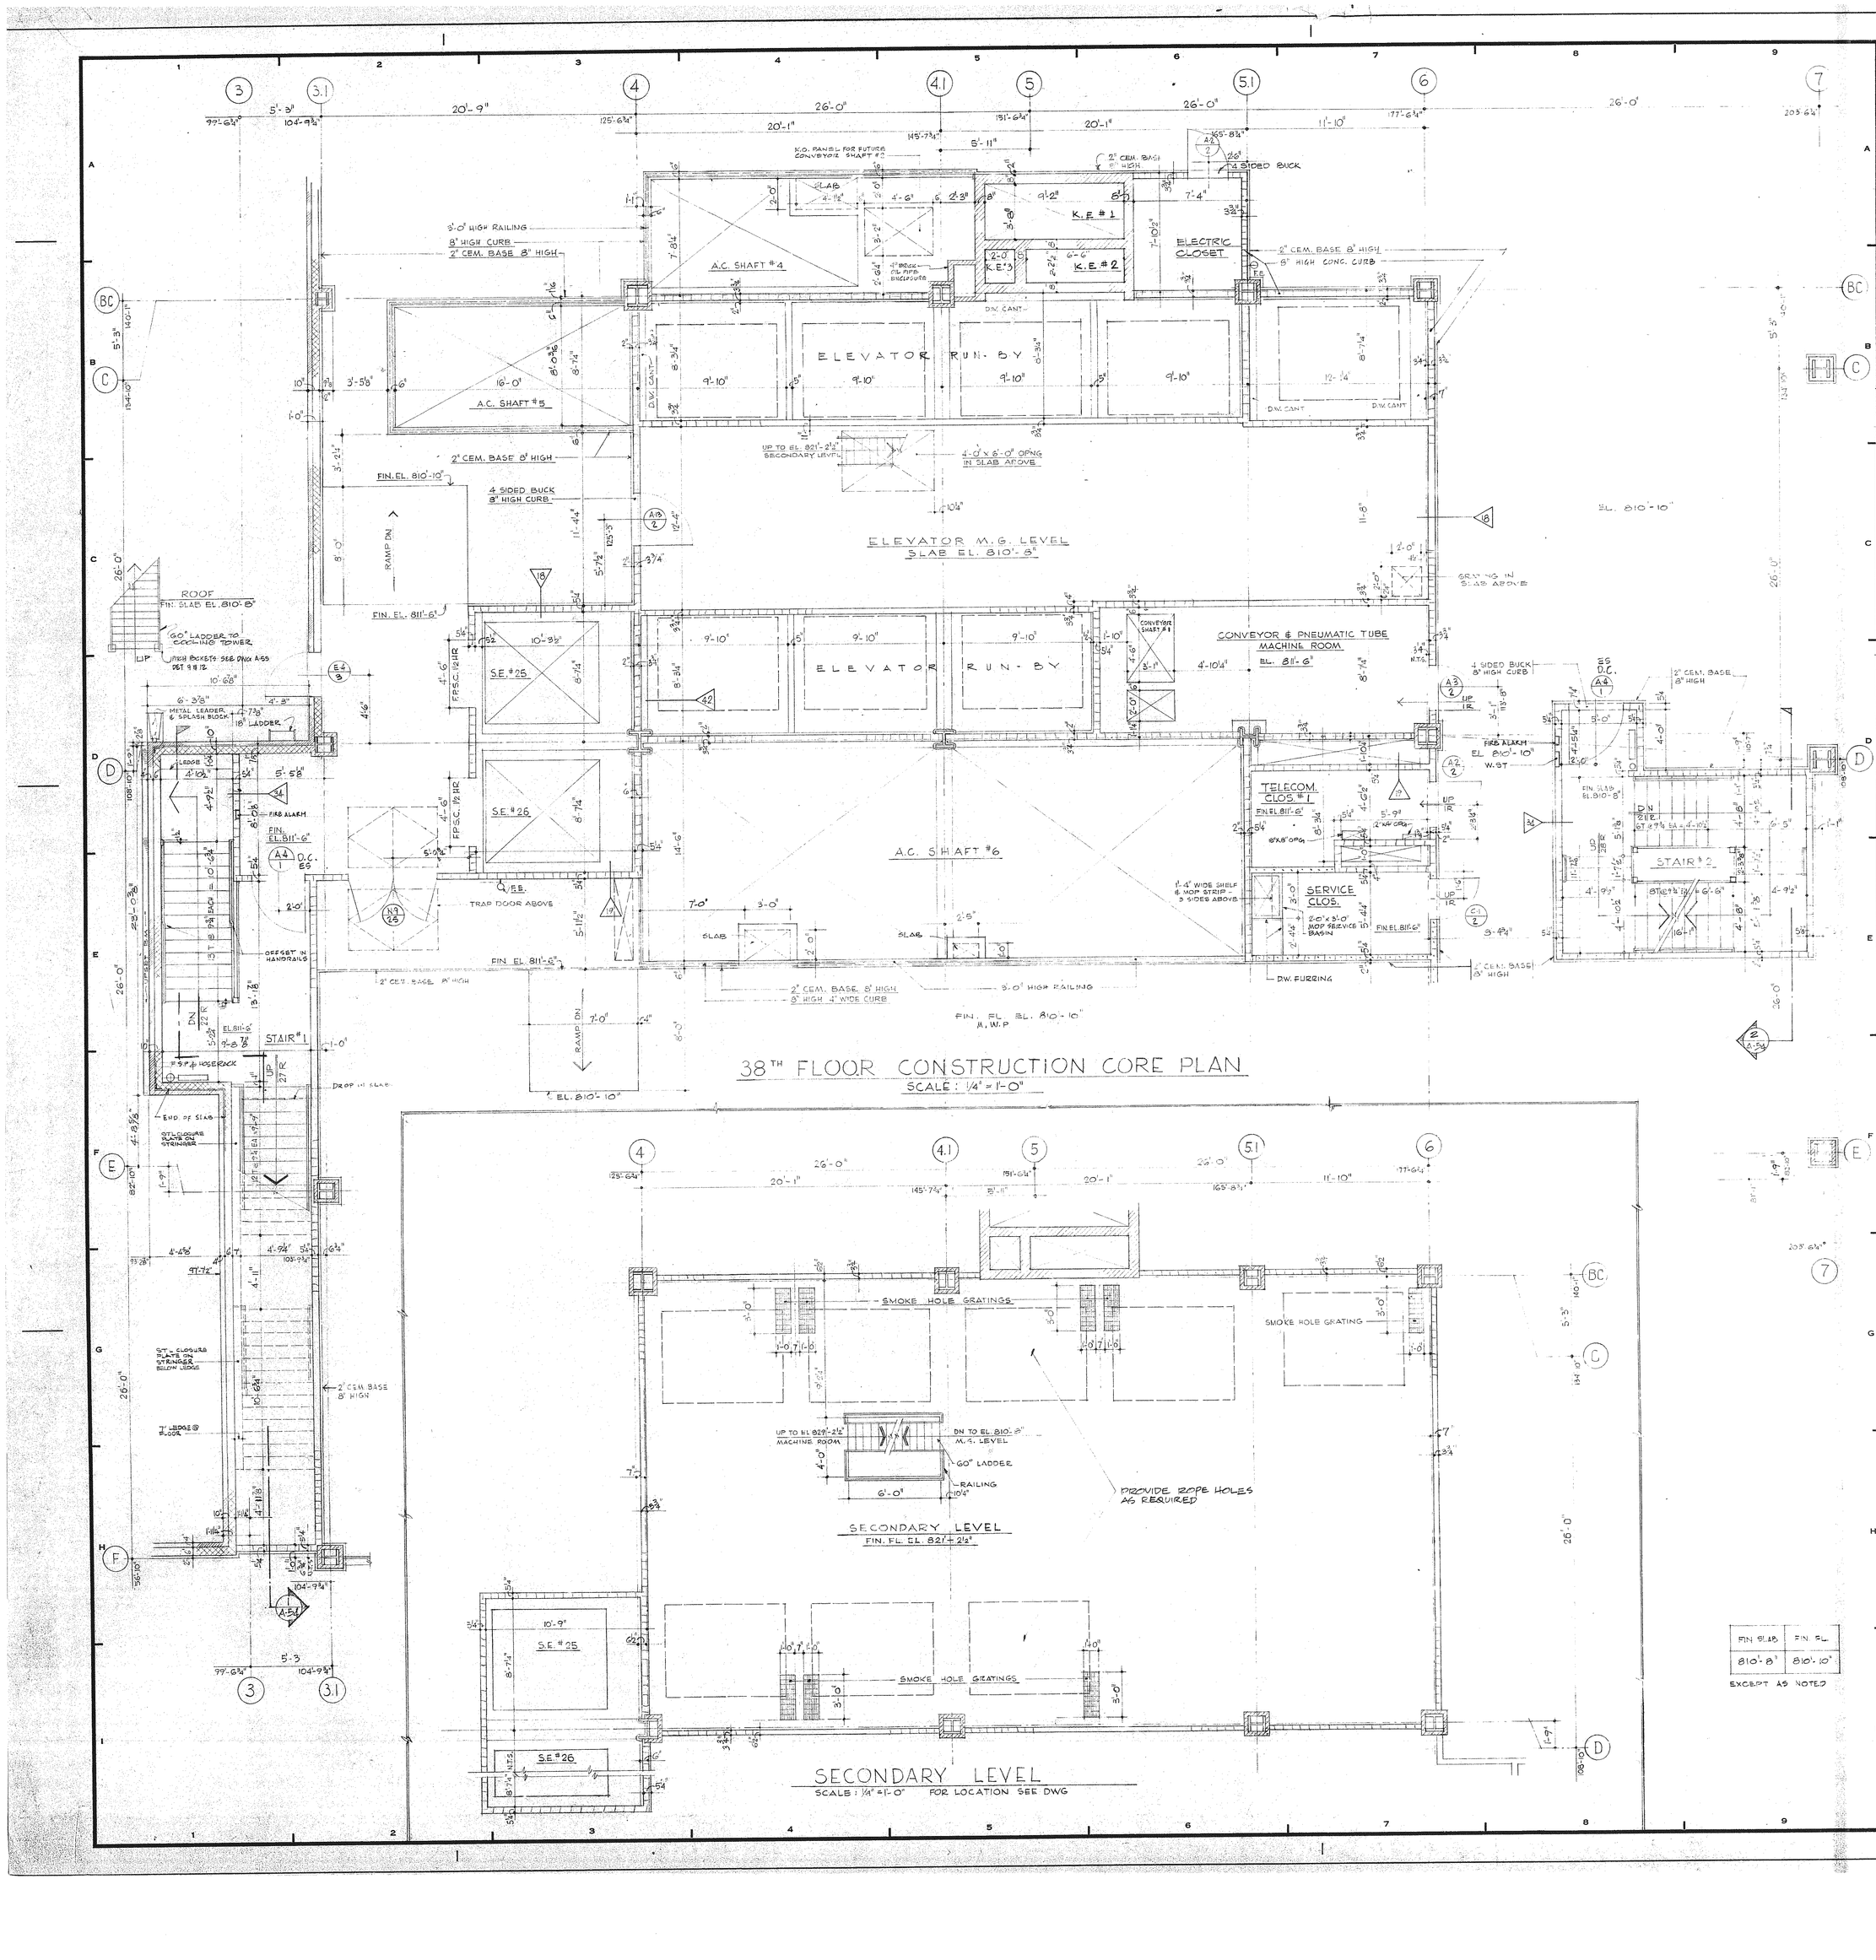

FIN. SLAB	FIN. FL.
810'-8"	810'-10"

EXCEPT AS NOTED

NO	DATE	DESCRIPTION
A	2-10-72	ADDED PIPE ENCLOSURES IN SHAFT #2 & #6 ADDED OIL PIPE ENCLOSURE AT COL. BC-41
B	3-14-72	ADDED SMOKE HOLE GRATINGS AT SECONDARY LEVEL & EXTENDED PIPE ENCLOSURE IN A.C. #4 ADDED SHAFT RAILING HEIGHT ADDED F.E. @ B & SACK IN STAIR #1 DELETED 2'-0"X2'-0" AREA IN SLAB ABOVE ADJACENT TO CONVEYOR EQ.
C	3-31-72	REVISED STAIR # 1 GENERAL REVISION
D	4-20-72	GENERAL REVISION REVISED LOCATION OF SHAFT OPENING ADDED OIL LINES @ IN SHAFT #4, DIAGNOSTIC & SITE PIPING, DIMENSIONS IN STAIRS #1 & #2 ALSO AT STAIR #1 LADDER ON SB CONDUIT LEVEL
E	6-12-72	ADDED INDICATIONS OF OIL LINE SLEEVES & DIMENSIONS FOR PIPE ENCLOSURES IN SHAFT #6 FIN. FLOOR ELEVATIONS AT STAIRS IN FLOOR SLAB AT COL. LINE B1 SLAB OPENING PIPE ENCLOSURES IN A.C. SHAFT #4, 5 & 6 AT C.O. INDICATION AND DIMENSIONS OF SLABS IN STAIR #1 UPDATE ISM IN STAIR #1 REVISED DIMENSION BETWEEN A.C. SHAFT #5 & RAMP. ADDED WALL TYPES ADDED DOOR & HATCH TYPES & DOOR LOCATIONS REVISED KEY PANEL AT SL-1 PC SIZE & LOCATION, SOUTH WALL OF STAIR #1 REVISED SLAB OPENING & SLAB EDGE @ SECONDARY LEVEL @ COL. D-6 ADDED F.E.
F	7-24-72	
G	9-1-72	ADDED D.C. AT STAIR DOORS
H	1-8-73	ADDED K.E. #3
J	1-12-73	ADDED FIRE ALARMS & W.S.T. ADDED PITCH POCKETS TO LADDER TO COOLING TOWER ADDED ELEC. CLOSET AT COL. BC-5.1 REVISED LOCATION OF F.E. AT COL. BC-5.1

ISSUED TO	NO.	DATE	PKG. NO.
F/W	2	2-4-74	PC 27226
F/W	4	1-29-74	PC 27215
J. ROSENMAN	1	11-14-73	PC 27644
F/W	10	11-6-73	PC 27646
F/W	6	10-23-73	PC 27158
F/W	1	5-21-73	PC 25824
F/W	2	5-22-73	PC 25338
F/W	6	5-7-73	PC 25751
B.T. Co.	24	4-17-73	PC 26183
F/W	21	4-12-73	PC 26115
REVISION	J	4-12-73	
F/W	10	2-8-73	PC 25127
F/W	254	1-6-73	PC 24811
B.T. Co.	-2	1-8-73	PC 24812
REVISION	H	1-8-73	
F/W	10	12-19-72	PC 19895
F/W	20	11-17-72	PC 24210
F/W	10	10-25-72	PC 23928
F/W	2	10-18-72	PC 23874
F/W	7	9-26-72	PC 22795
F/W	10	9-21-72	PC 22891
BLDG DEPT	2	9-12-72	PC 22976
F/W	14	9-7-72	PC 22974
F/W	74	9-5-72	PC 22969
B.T. Co.	24	9-5-72	PC 22970
REVISION	G	9-1-72	

BANKERS TRUST PLAZA

A FISHER BROTHERS PROJECT

GREENWICH AND LIBERTY ST. N.Y. N.Y.

SHREVE, LAMB & HARMON ASSOCIATES P.C.
ARCHITECTS
475 PARK AVENUE SOUTH N.Y. N.Y. 10016

PETERSON AND BRICKBAUER
ASSOCIATED ARCHITECTS
919 THIRD AVENUE N.Y. N.Y. 10022

THE OFFICE OF JAMES RUDERMAN
STRUCTURAL ENGINEERS
515 MADISON AVENUE N.Y. N.Y. 10022

J A R O S , B A U M & B O L L E S
MECH. & ELEC. ENGINEERS
345 PARK AVENUE N.Y. N.Y. 10022

38TH FLOOR CONSTRUCTION CORE PLAN
(10TH TENANT)

PROJECT NUMBER 7101

DRAWING NUMBER A 48

DATE JAN. 3, 1972

SCALE 1/4" = 1'-0"

Harvey P. Clarke
President