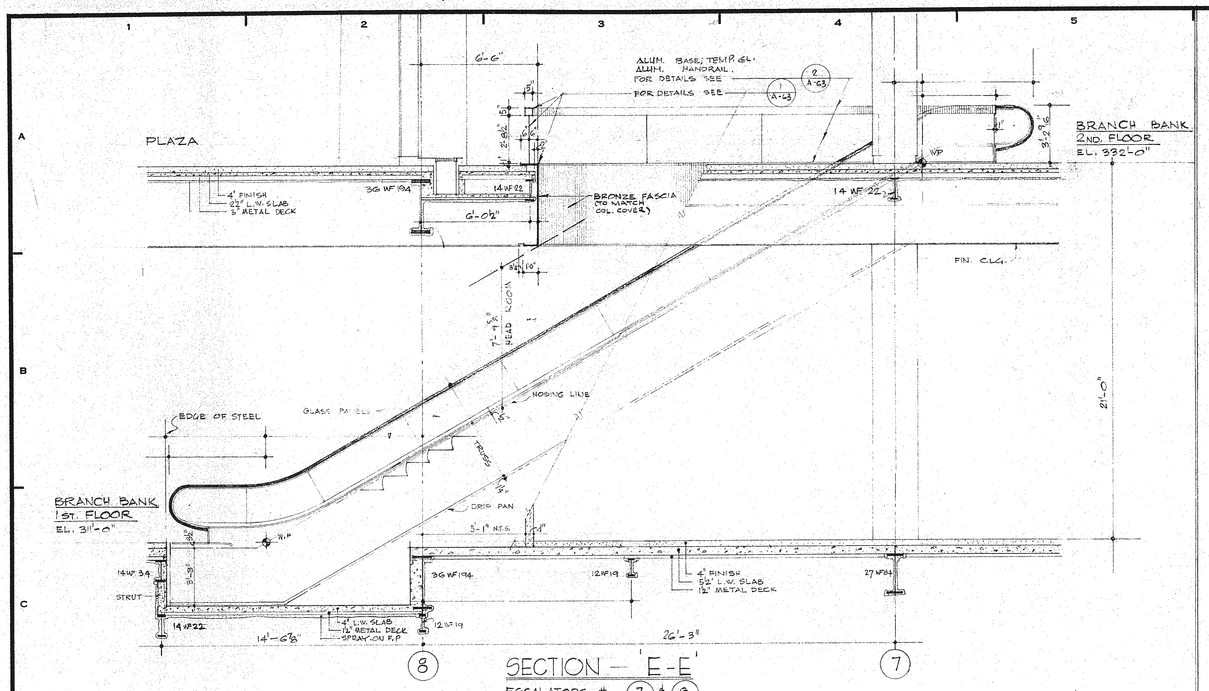

SECTION — 'E-E'

ESCALATORS # (7) & (8)

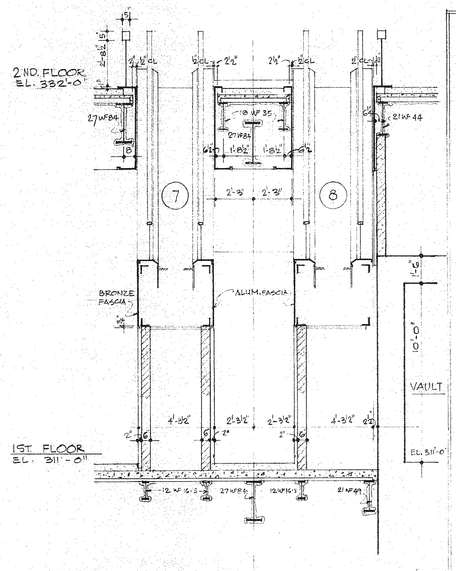

SECTION F-F

ESCALATORS # (7) & (8)

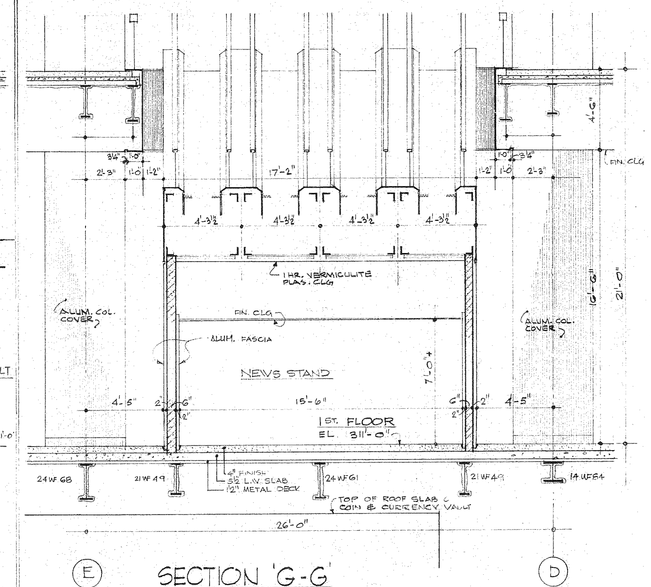

SECTION 'G-G'

ESCALATORS # (1) THRU (4)

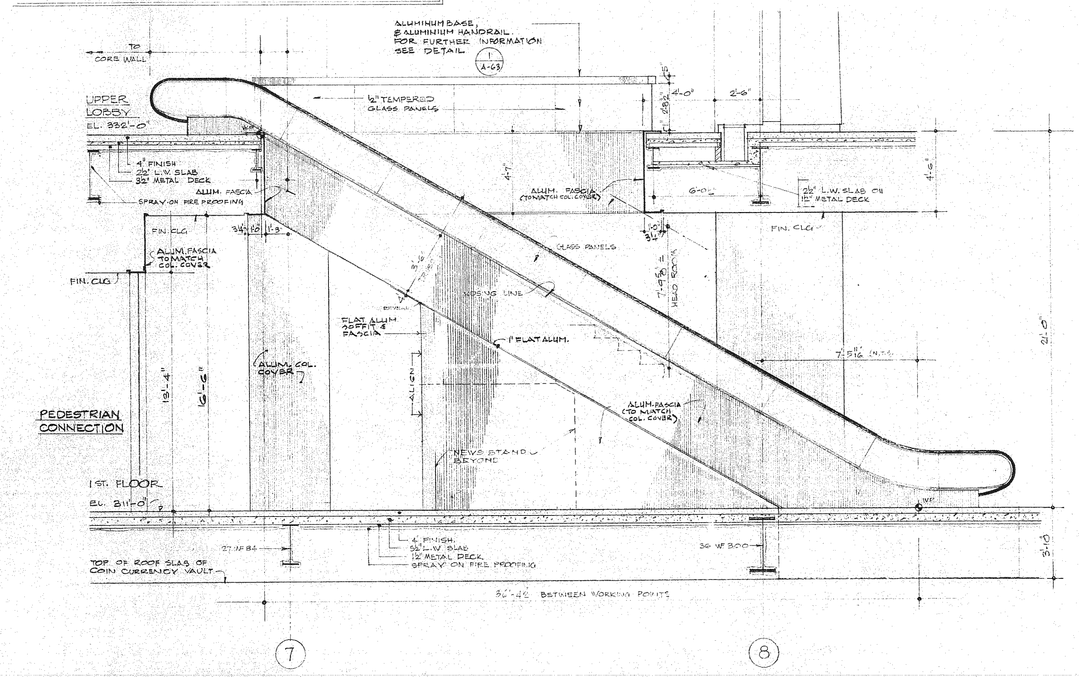

SECTON 'H-H'

ESCALATORS # (1) THRU (4)

(SEE ALSO DWG. A-60)

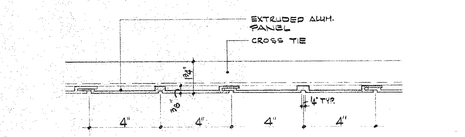

DET. OF EXTRUDED ALUMINUM PANEL (TO MATCH CO.. COVER.)

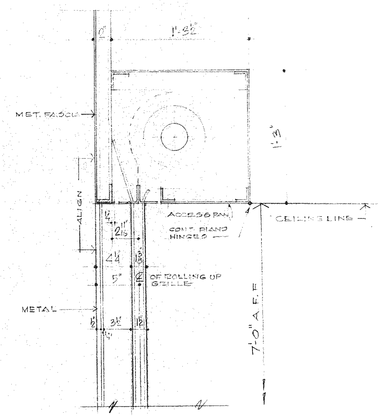

HEAD DET. (H)

SCALE 1½"=1'-0"

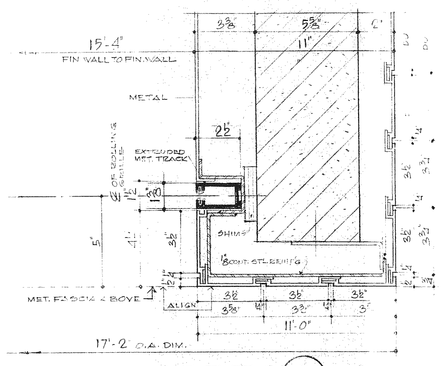

JAMB DET. (I)

SCALE 3"=1'-0"

REVISIONS			
NO.	DATE	DESCRIPTION	
A	1-6-72	GENERAL REVISION	
B	6-12-72	DELETED ESCALATOR WORKING POINT REFERENCE DIMENSIONS	
C	9-12-72	REVISED DIMS. TO SUIT USM TYPE ESCALATORS. BLDG. DEPT. REV: ADDED 1HR. VERM. CLG. SECT. G-G.	
D	9-19-72	DELETED "BRONZE" & ADDED "ALUM."	
E	4-12-73	ADDED NEWS STAND, RAILING & GRILLE DETAILS	

F/W	4	1-29-74	PC 29215
J. RUDERMAN	1	11-14-73	PC 27649
B.T.Co.	2	7-30-73	PC 25798
F/W	5	5-7-73	PC 23981
B.T.Co.	2+	4-19-73	PC 26134
F/W	31	4-12-73	PC 26118
REVISION	E	4-12-73	
F/W	10	2-8-73	PC 25127
F/W	10	12-19-72	PC 19895
F/W	20	11-17-72	PC 24210
F/W	10	10-25-72	PC 23728
F/W	2	10-18-74	PC 23874
F/W	4	10-16-72	PC 23872
F/W	7	9-26-72	PC 22995
B.T.	2+	9-21-72	PC 22986
F/W	10	9-21-72	PC 22891
REVISION	D	9-19-72	
BLDG. DEPT	2	9-12-72	PC 22976
REVISION	C	9-12-72	
F/W	7+	9-7-72	PC 22974
D OF B	1	8-30-72	PC 22966
CON ELECT	2	7-24-72	PC 22697
E/W	12	6-23-72	PC 22653
F/W	8	6-13-72	PC 21977
RAISLER	1	6-13-72	PC 21776
REVISION	B	6-12-72	
F/W	2	5-29-72	PC 21637
CON ELEC	1	5-23-72	PC 21836
RAISLER	3	5-10-72	PC 21613
CON ELEC	2	5-9-72	PC 21810
F/W	6	4-14-72	PC 20462
B.T.	2+	4-3-72	PC 20461
F/W	8+	4-3-72	PC 20462
F/W	6	3-20-72	PC 21647
FINO	1	3-20-72	PC 21648
F/W	6+	3-14-72	PC 21643
B/T	2+	3-14-72	PC 21643
F/W	2	2-29-72	PC 21632
F/W	2	2-16-72	PC 21628
F/W	2	2-3-72	PC 21618
F/W	8	2-2-72	PC 21614
F/W	2	1-21-72	PC 19838
	1	1-21-72	PC 19837

ISSUED TO	NO.	DATE	PKG. NO.
F/W	2	2-1-74	PC 24226

BANKERS TRUST PLAZA

A FISHER BROTHERS PROJECT

GREENWICH AND LIBERTY ST. N.Y. N.Y.

SHREVE, LAMB & HARMON ASSOCIATES P.C.
ARCHITECTS
475 PARK AVENUE SOUTH N.Y. N.Y. 10016

PETERSON AND BRICKBAUER
ASSOCIATED ARCHITECTS
919 THIRD AVENUE N.Y. N.Y. 10022

THE OFFICE OF JAMES RUDERMAN
STRUCTURAL ENGINEERS
515 MADISON AVENUE N.Y. N.Y. 10022

JAROS, BAUM & BOLLES
MECH. & ELEC. ENGINEERS
345 PARK AVENUE N.Y. N.Y. 10022

ESCALATOR DETAILS
SHEET No 5
ESCALATORS #7 & 8

Harvey P. Clarkson
President

PROJECT NUMBER 7101

DRAWING NUMBER A64

DATE DEC. 9, 1971

SCALE 1/4"=1'-0"