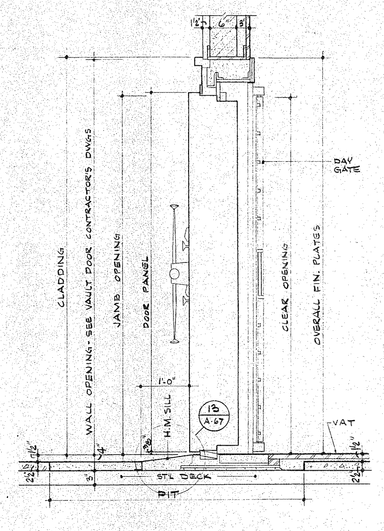

SECTION - VAULT DOOR #9 (1 A-67)
3/4" = 1'-0"

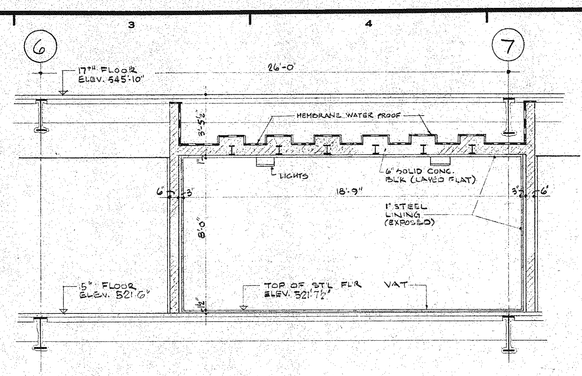

SECTION (3 A-67)
1/4" = 1'-0"

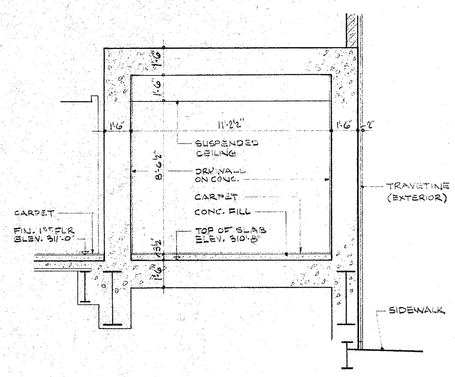

SECTION (6 A-67)
1/4" = 1'-0"

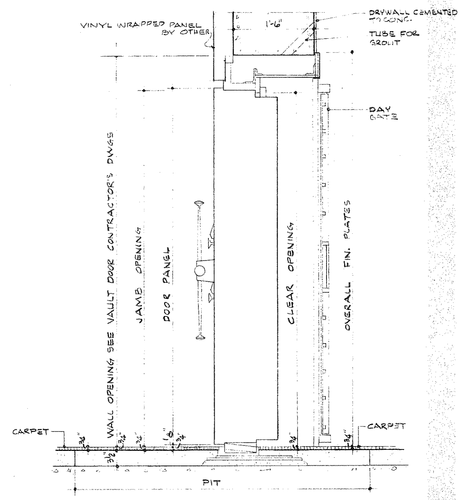

SECTION - VAULT DOOR #8 (9 A-67)
3/4" = 1'-0"

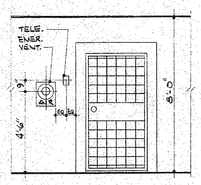

ELEVATION DOOR #9 (4 A-67)
1/4" = 1'-0"

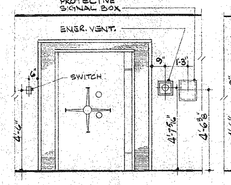

ELEVATION DOOR #9 (5 A-67)
1/4" = 1'-0"

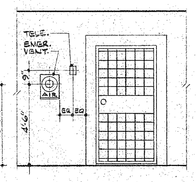

ELEVATION DOOR #8 (7 A-67)
1/4" = 1'-0"

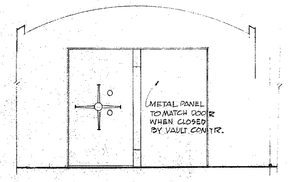

ELEVATION DOOR #8 (8 A-67)
1/4" = 1'-0"

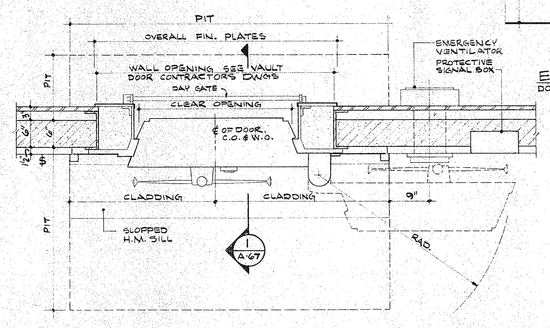

PLAN SECTION - VAULT DOOR #9 (2 A-67)
3/4" = 1'-0"

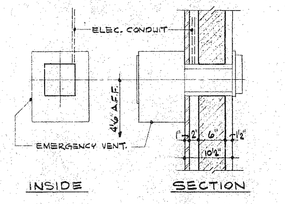

WALL OPENING DETS. FOR EMERGENCY VAULT VENT. (11 A-67)
(AT CORPORATE VAULT)
3/4" = 1'-0"

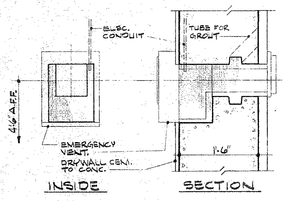

WALL OPENING DETS. FOR EMERGEGENCY VAULT VENT. (12 A-67)
(AT BRANCH BANK VAULT)
3/4" = 1'-0"

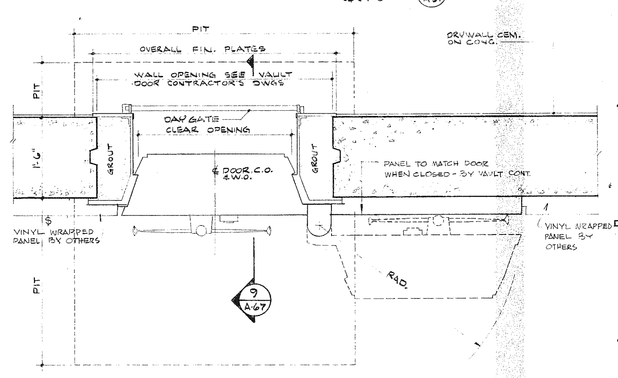

PLAN SECTION - VAULT DOOR #8 (10 A-67)
3/4" = 1'-0"

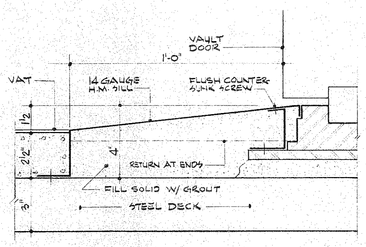

DETAIL AT DOOR #9 (13 A-67)
3/4" = 1'-0"

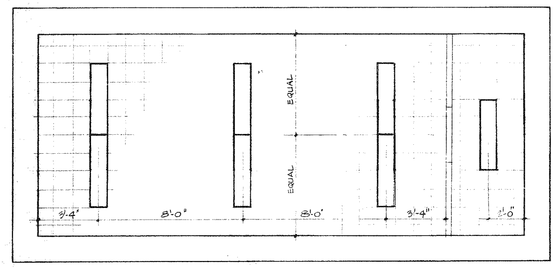

REFLECTED CEILING PLAN
1/4" = 1'-0"

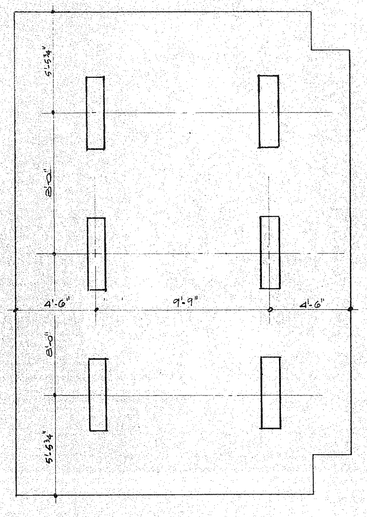

REFLECTED CEILING PLAN
1/4" = 1'-0"

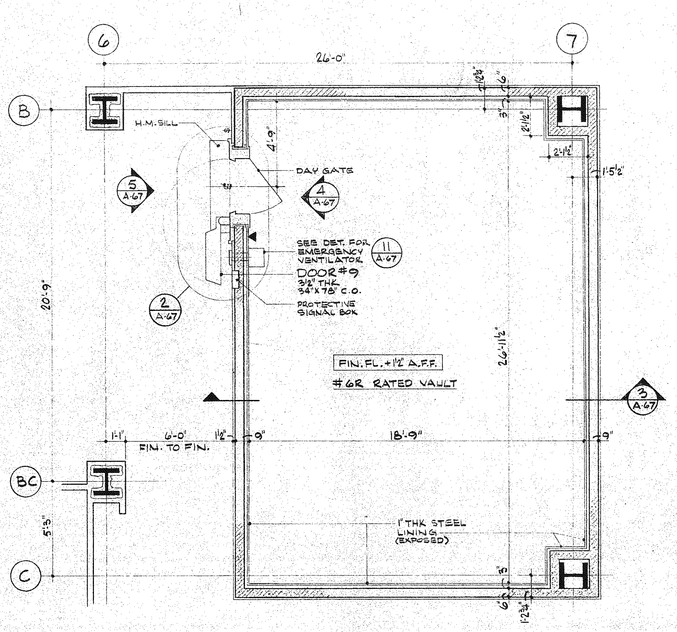

CORPORATE TRUST AND AGENCY VAULT - 15TH FLOOR PLAN
1/4" = 1'-0"

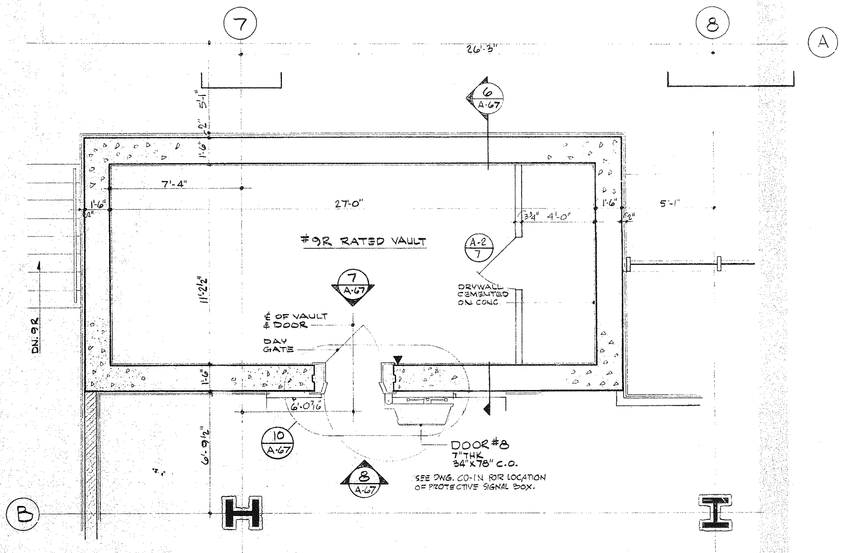

BRANCH BANK VAULT - 1ST. FLOOR PLAN
NOTE: FOR REINFORCING & STRUCTURAL DETAILS SEE DWGS S-10 & S-94
1/4" = 1'-0"

NORTH

REVISIONS		
NO.	DATE	DESCRIPTION
A	7-18-72	RELOCATED CORPORATE "HEAVY" VAULT TO 15TH. FLOOR & REVISED ITS CEILING TO 8'-0"
B	10-4-72	REVISED BRANCH BANK VAULT 1ST FLR. PLAN. OMITTED EMERGENCY VENTILATOR & PROTECTIVE SIGNAL BOX IN DETAIL OF VAULT DWG'S #8 & #9 AT ELEV. B A-67
C	4-12-72	ADDED MWP TO SHT 2. REVISED BRANCH BANK VAULT 1ST FLR. PER REFLECTED CEIL PL TO BRANCH BANK VAULT 1ST FL
D		ADDED LIGHTS TO 15TH FLOOR VAULT PER SKETCH 15K B-53 (DATED 4-4-72)

F/W	4	1-29-72	PC 22715
J. UDERMAN	1	11-14-73	PC 26749
B.T. Co.	2	7-30-73	PC 25788
F/W	6	5-7-73	PC 23981
B.T.Co.	2+	4-19-73	PC 26139
F/W	81	4-12-73	PC 26115
REVISION	C	4-12-72	
F/W	10	2-8-73	PC 25127
F/W	10	12-19-72	PC 19895
F/W	20	11-17-72	PC 24210
F/W	10	10-25-72	PC 23928
F/W	2	10-18-72	PC 23874
F/W	3	10-16-72	PC 23872
F/W	7+	10-5-72	PC 23858
B.T.Co.	2+	10-5-72	PC 23857
REVISION	B	10-4-72	
F/W	7	9-26-72	PC 22995
F/W	10	9-21-72	PC 22891
F/W	7+	9-7-72	PC 22974
F/W	7+	9-5-72	PC 22969
B.T.	2+	9-5-72	PC 22970
F/W.	6+	7-24-72	PC 22698
B.T.	2+	7-24-72	PC 22697
CON ELECT.	2	7-24-72	PC 22697
REVISION	A	7-18-72	
F/W	12	6-26-72	PC 22653
F/W	8	6-13-72	PC 21977
KAISLER	1	6-13-72	PC 21976
F/W	2	5-24-72	PC 21837
CON ELEC.	1	5-23-72	PC 21836
KAISLER	3	5-10-72	PC 21813
CON. ELEC	2	5-9-72	PC 21810
F/W	6	4-14-72	PC W0852
F/W	8	3-20-72	PC 21647
FIND	1	3-20-72	PC 21648
F/W	2	2-29-72	PC 21632
F/W	2	2-16-72	PC 21628
F/W	2	2-3-72	PC 21618
F/W	8	2-2-72	PC 21614

F/W	2	2-4-72	PC 22226
ISSUED TO	NO.	DATE	PKG. NO.

BANKERS TRUST PLAZA

A FISHER BROTHERS PROJECT

GREENWICH AND LIBERTY ST. N.Y. N.Y.

SHREVE, LAMB & HARMON ASSOCIATES P.C.
ARCHITECTS
475 PARK AVENUE SOUTH N.Y. N.Y. 10016

PETERSON AND BRICKBAUER
ASSOCIATED ARCHITECTS
919 THIRD AVENUE N.Y. N.Y. 10022

THE OFFICE OF JAMES RUDERMAN
STRUCTURAL ENGINEERS
515 MADISON AVENUE N.Y. N.Y. 10022

J A R O S , B A U M & B O L L E S
MECH. & ELEC. ENGINEERS
345 PARK AVENUE N.Y. N.Y. 10022

VAULT DETAILS - SHEET #3
BRANCH BANK & CORPORATE VAULTS
1ST FLOOR & 15TH. FLOOR

PROJECT NUMBER 7101

DRAWING NUMBER A 67

DATE DEC. 20, 1971

SCALE AS NOTED