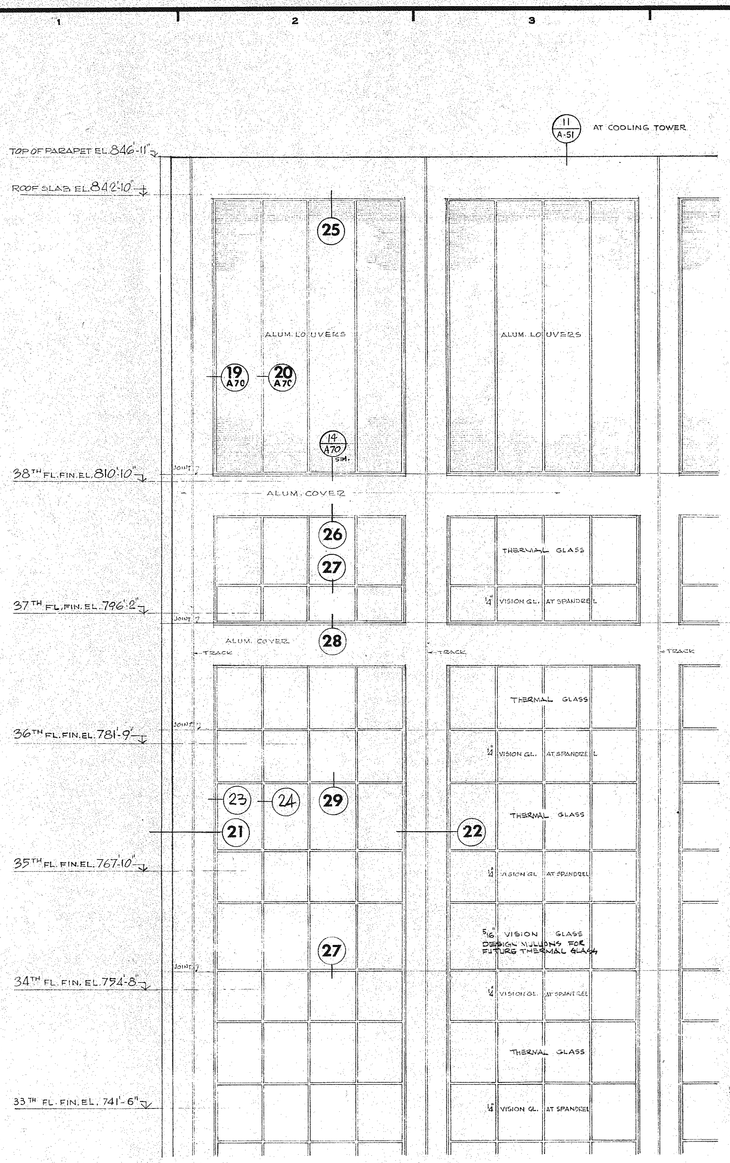

PART TOWER ELEVATION
SCALE: 1/8"=1'-0"

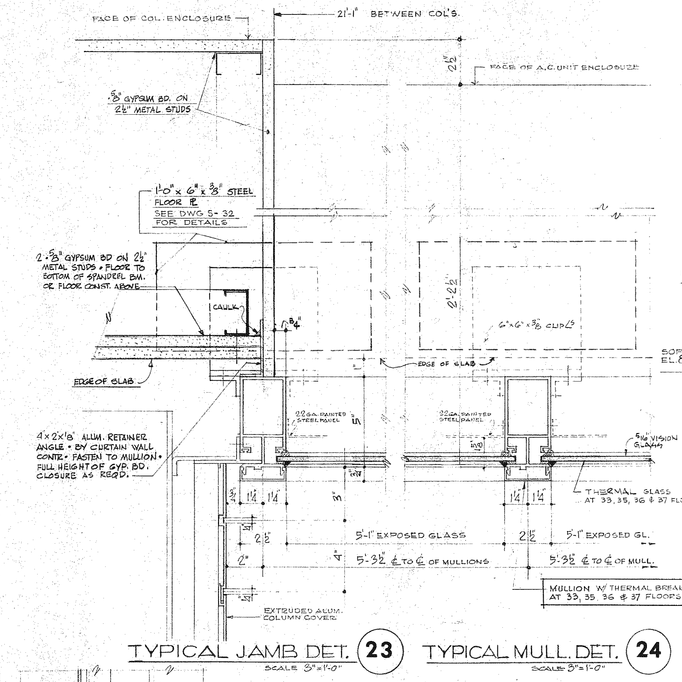

TYPICAL JAMB DET. (23)
SCALE 3"=1'-0"

TYPICAL MULL. DET. (24)
SCALE 3"=1'-0"

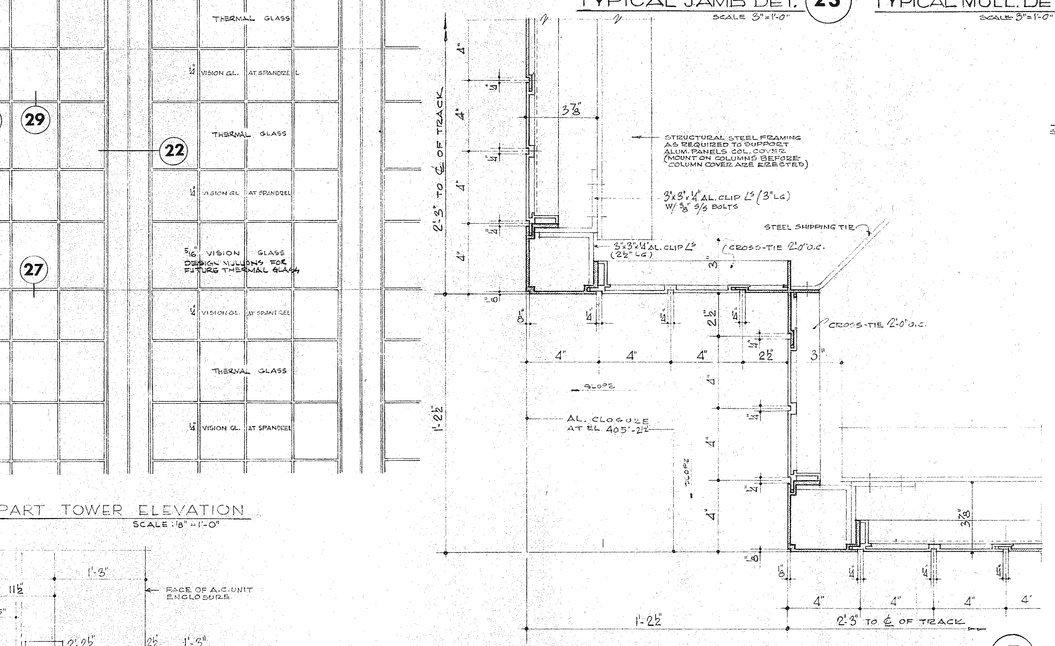

TYPICAL EXTR. ALUM. CORNER MEMBERS AND PAN. DET. (E)
SCALE 3"=1'-0"

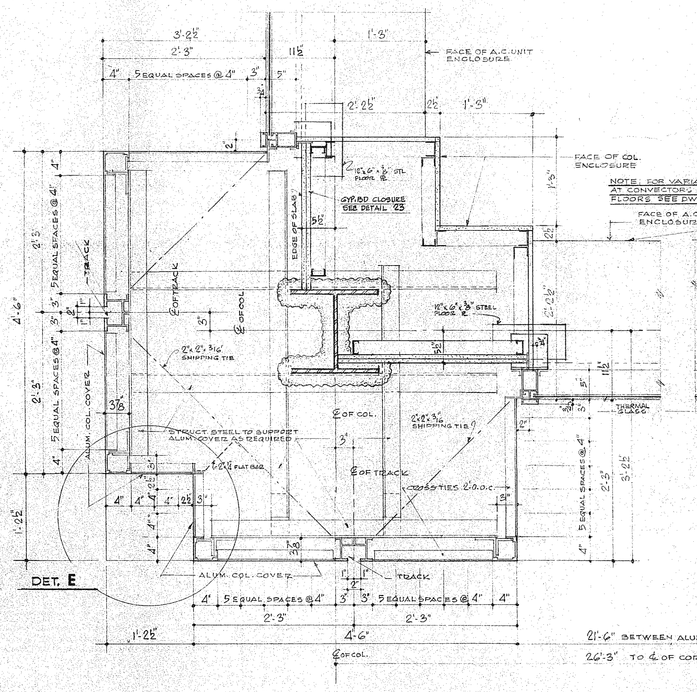

TYPICAL CORNER COLUMN AT TOWER - SECTION (21)
SCALE 1"=1'-0"

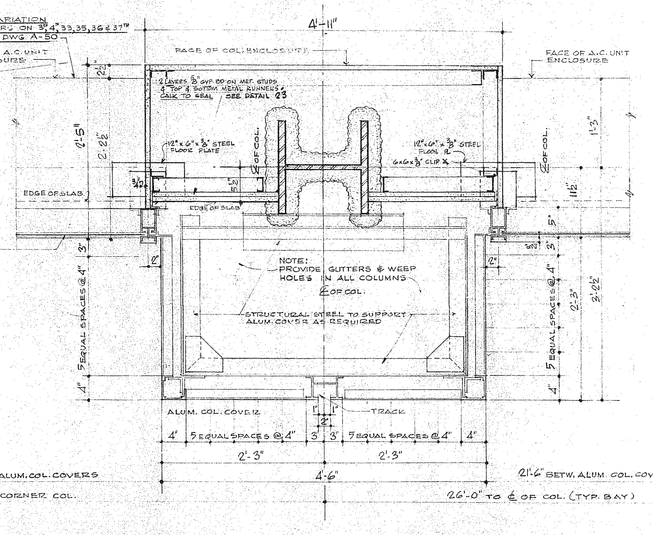

TYPICAL INTERMEDIATE COLUMN AT TOWER - SECTION (22)
SCALE 1"=1'-0"

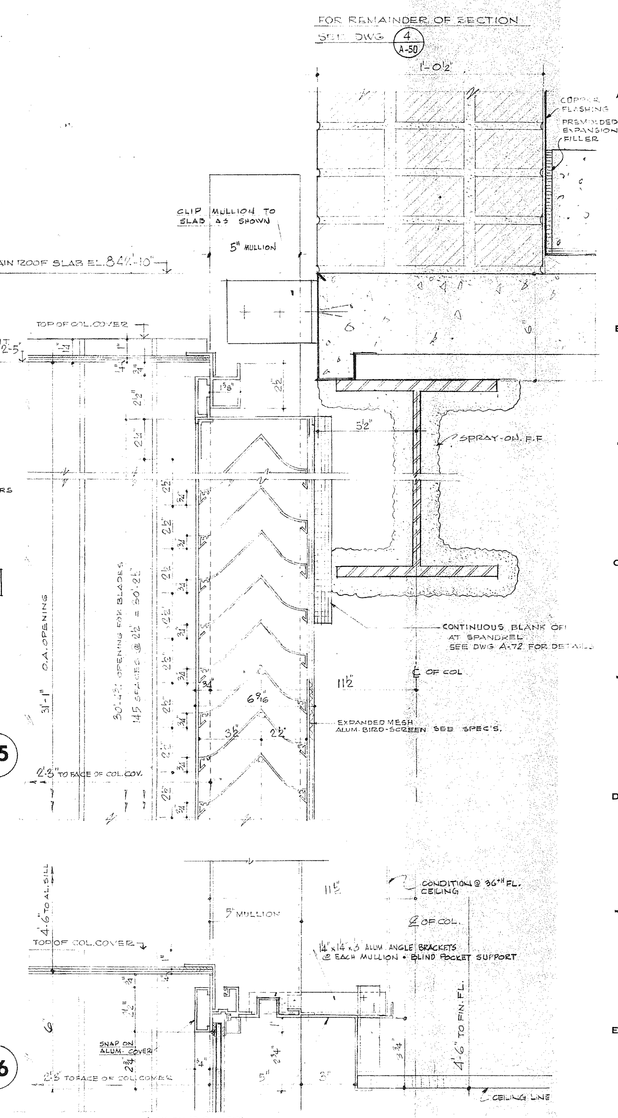

DET. (25)
SCALE 3"=1'-0"

DET. (26)
SCALE 3"=1'-0"

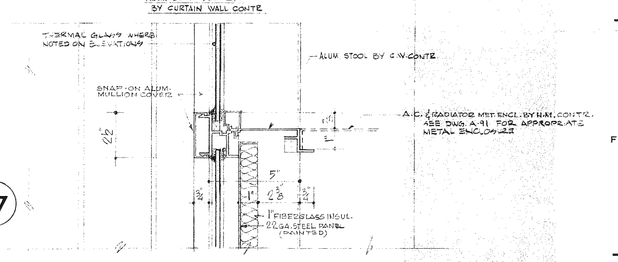

DET. (27)
SCALE 3"=1'-0"

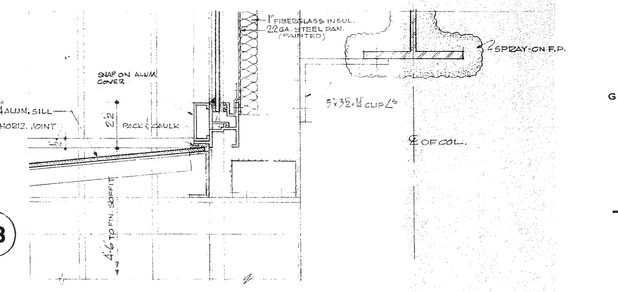

DET. (28)
SCALE 3"=1'-0"

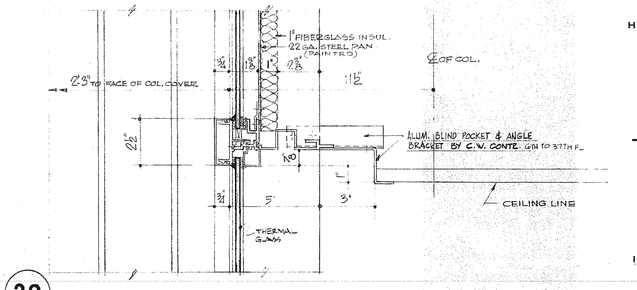

DET. (29)
SCALE 3"=1'-0"

REVISIONS		
NO.	DATE	DESCRIPTION
A	10-25-71	REVISED GLASS THICKNESS AS NOTED - ADDED CLARIFYING NOTES & REFERENCES
B	11-11-71	GENERAL REVISION
C	6-12-72	REVISED INTERIOR DRYWALL COL. COVER DIM. ON DETS. 21, 22, 23. REVISED DET. 27.
D	4-12-73	REVISED BLIND POCKET DET 29 #30

BSTC (CHW)	1	7-8-71	PC 21189
BT Co	1	12-13-77	PC 35142
BT	3	11-4-71	PC 21178
J. GROSSMAN	1	11-14-73	PC 27644
H. KEISER ASSOC. IN	1	7-10-73	PC 26689
F/W	6	5-7-73	PC 23981
E.T. Co.	2+	4-19-73	PC 26139
F/W	31	4-12-73	PC 26115
REVISION	D	4-12-73	
F/W	10	2-9-73	PC 25127
F/W	10	12-19-72	PC 19895
BT	1	12-11-72	PC-24088
F/W	20	11-17-72	PC 24210
F/W	10	10-25-72	PC 23928
F/W	2	10-13-72	PC 23874
F/W	10	9-21-72	PC 22891
B.DG. DEPT	2	9-7-72	PC 22976
F/W	7+	9-7-72	PC 22974
D. of BLDG	1	8-31-72	PC 22968
F/W	8+	7-24-72	PC 22695
BT	2+	7-24-72	PC 22696
CON ELECT.	2	7-24-72	PC 22697
F/W	12	6-26-72	PC 22553
F/W	5	6-13-72	PC 21977
RAISLER	1	6-13-72	PC 21976
REVISION	C	6-12-72	
F/W	2	5-24-72	PC 21837
CON. ELEC	1	5-23-72	PC 21836
RAISLER	3	5-10-72	PC 21813
CON. ELEC	2	5-9-72	PC 21810
F/W	6	4-14-72	PC 20861
F/W	6	3-20-72	PC 21647
F/NO	1	3-20-72	PC 21648
F/W	6+	3-14-72	PC 21643
B/T	2+	3-14-72	PC 21643
F/W	2	2-29-72	PC 21632
F/W	2	2-10-72	PC 21628
F/W	2	2-3-72	PC 21618
F/W	8	2-2-72	PC 21614
F/W	8	1-27-72	PC 21611
F & B	2	1-14-72	PC 19836
E. N	8	1-19-72	PC 21329
F/W	1	1-14-72	PC 21555
BT. CO.	1	1-11-72	PC 20191
F/W.	6+	11-11-71	PC 19224
B.T. CO	2+	11-11-71	PC 19223
REVISION	B	11-11-71	
F/W	12	7-10-74	PC 30666
F/W	1	4-22-74	PC 30143
F/W	2	2-4-74	PC 29226
F/W	1	1-30-74	PC 29221
F/W	4	1-24-74	PC 29215

ISSUED TO	NO.	DATE	PKG. NO.

BANKERS TRUST PLAZA

A FISHER BROTHERS PROJECT

GREENWICH AND LIBERTY ST. N. Y. N. Y.

SHREVE, LAMB & HARMON ASSOCIATES P.C. ARCHITECTS.
475 PARK AVENUE SOUTH. N. Y. N. Y. 10016

PETERSON AND BRICKBAUER ASSOCIATED ARCHITECTS
919 THIRD AVENUE N. Y. N. Y. 10022

THE OFFICE OF JAMES RUDERMAN STRUCTURAL ENGINEERS
515 MADISON AVENUE N. Y. N. Y. 10022

J A R O S , B A U M & B O L L E S MECH. & ELEC. ENGINEERS
345 PARK AVENUE N. Y. N. Y. 10022

CURTAIN WALL DETAILS
SHEET NO 3

PROJECT NUMBER 7101

DRAWING NUMBER A 71

DATE SEP. 21, 1971

SCALE AS NOTED

Harvey P. Clarkson
President