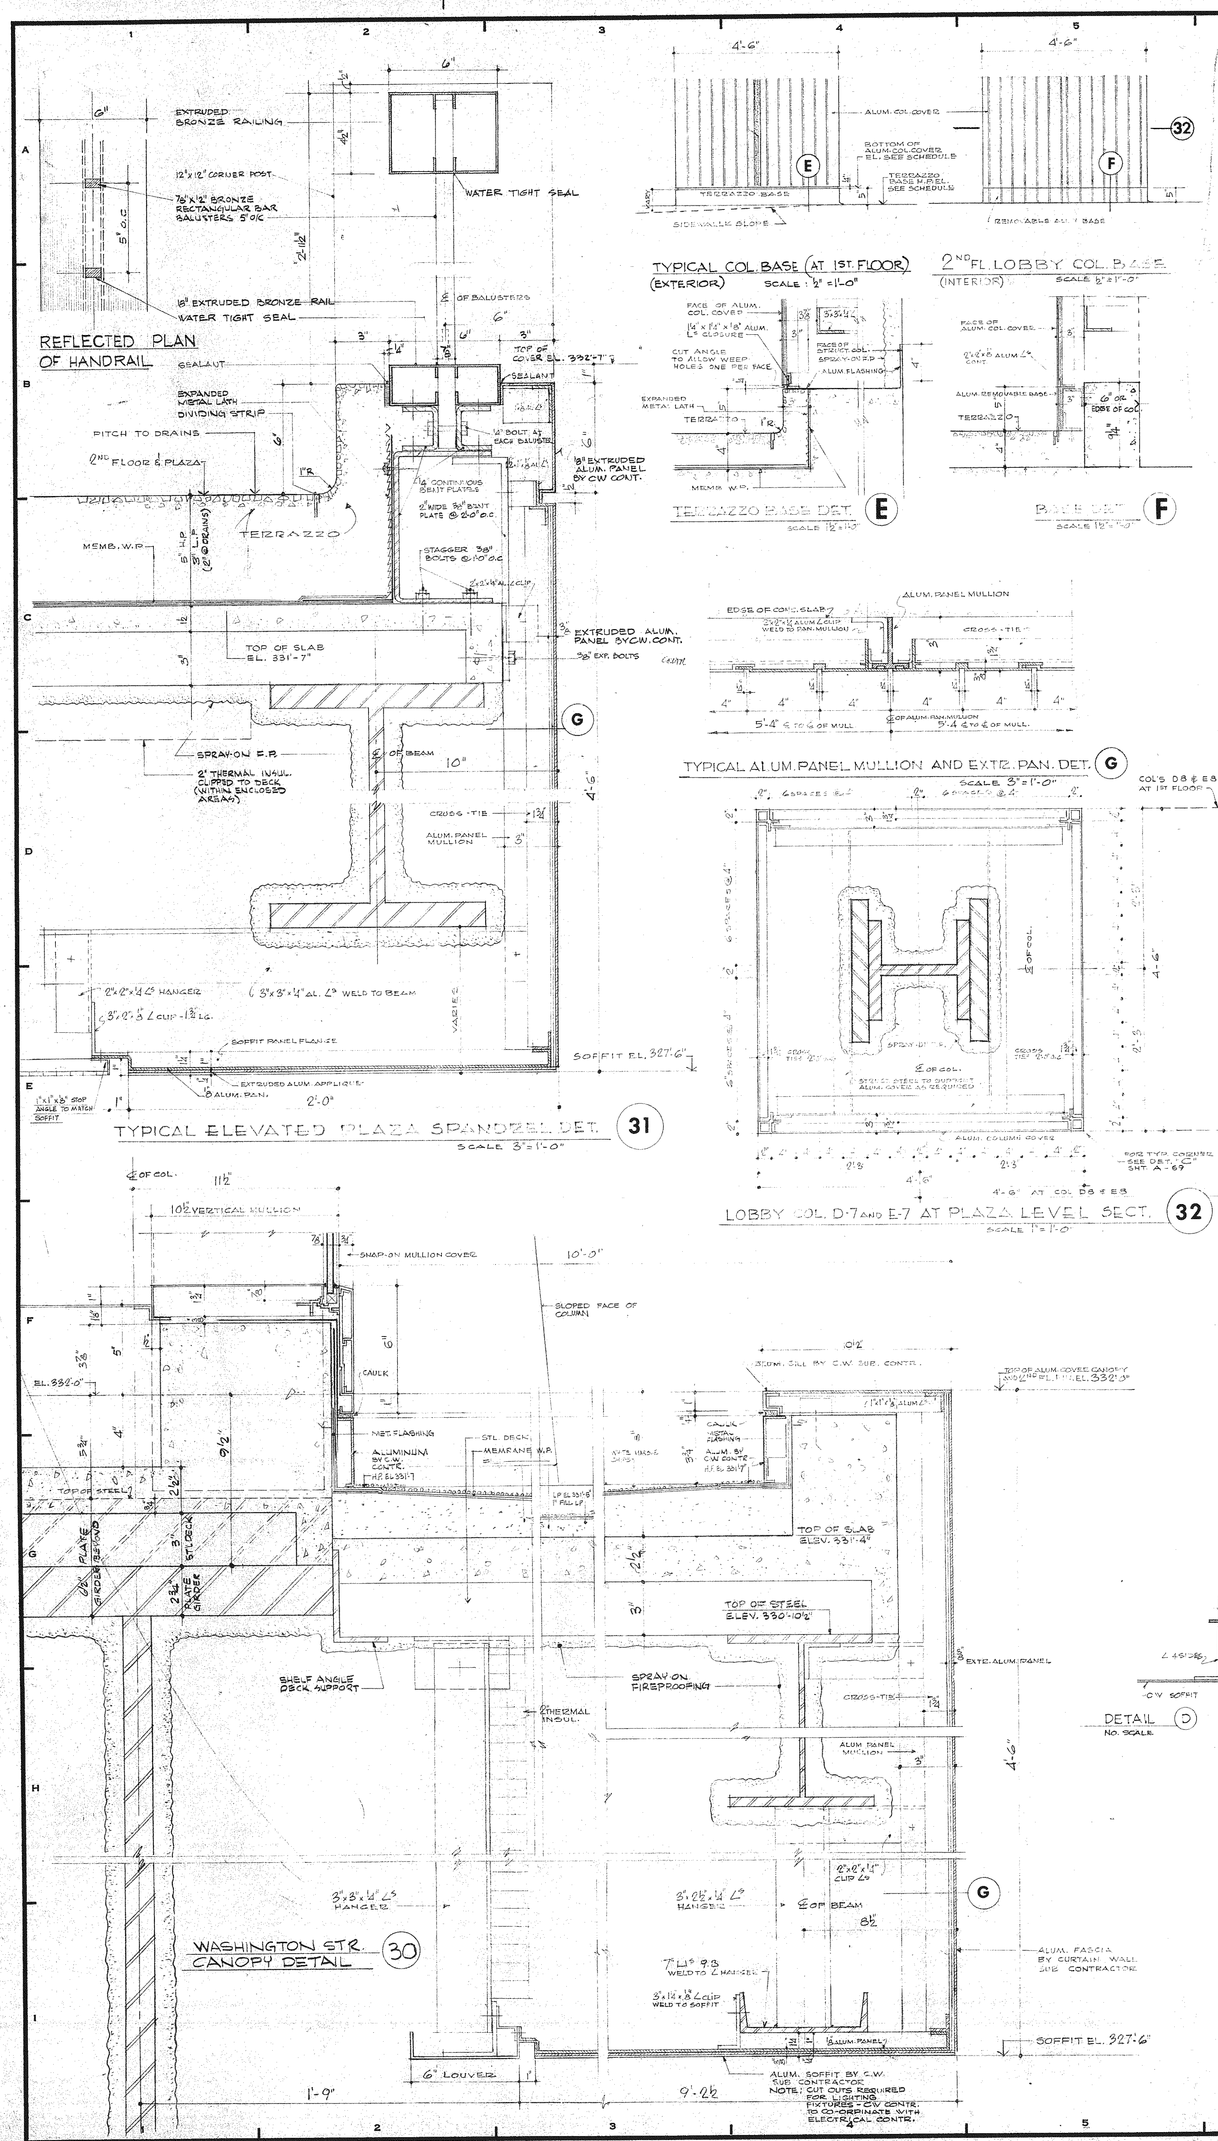

ALUMINUM COLUMN COVER SCHEDULE

FLOOR No.	COL. No.	TERRAZZO BASE H.P. ELEV.	ALUMINUM COL. COVER @ BOTTOM ELEV.	EXTERIOR AND INTERIOR ALUM. COLUMN COVERS	EXTERIOR ALUM. COLUMN COVERS ONLY	PARTIAL INTERIOR ALUM. COLUMN COVERS	REMARKS
1ST FLOOR	A	306'-6	310'-6				
	B	306'-6	310'-6				
	C	306'-6	310'-6				
	D	306'-6	310'-6				
	E	306'-6	310'-6				
	F	306'-6	310'-6				
	G	306'-6	310'-6				
	H	306'-6	310'-6				
2ND FLOOR PLAZA	A	330'-6	330'-6				
	B	330'-6	330'-6				
	C	330'-6	330'-6				
	D	330'-6	330'-6				
	E	330'-6	330'-6				
	F	330'-6	330'-6				
	G	330'-6	330'-6				
	H	330'-6	330'-6				
3RD FLOOR PLAZA	A	332'-0	332'-0	1	2		
	B	332'-0	332'-0	2	3		
	C	332'-0	332'-0	3	4		
	D	332'-0	332'-0	4	5		
	E	332'-0	332'-0	5	6		
	F	332'-0	332'-0	6	7		
	G	332'-0	332'-0	7	8		
	H	332'-0	332'-0	8	1	1	
	A			1	2	2	
	B			2	3		
	C			3	4		
	D			4	5		
	E			5	6		
	F			6	7		
	G			7	8		
	H			8	1	1	

DELETE

REVISIONS

NO.	DATE	DESCRIPTION
A	10-25-71	ADDED TYPICAL LOUVER BLANK OFF DETAIL & SCUPPER DETAIL REVISED DET'S 30, 31, 32, E & F
B	1-10-72	REVISED DET'S 30 & 31 DELETED TERRAZZO BASE @ COL A-B REVISED DET F' - OMITTED TERRAZZO BASE AT COL. AT PLAZA LEVEL 2ND FLOOR ADDED TYPICAL WINDOW SILL & DETAIL AT PLAZA LEVEL
C	6-12-72	DELETED TERRAZZO FLR ON DET 30 AND ADDED BACK-UP ROOFING & ALUM. BANDS
D	9-5-72	REVISED DET'S 33, ADDED INFO. DET'S 30 DELETED - COL. C&D PLAZA LEVEL
E	4-12-73	REVISED DET'S 30 ADDED KP & L.P. SL

ISSUED TO	NO.	DATE	PKG. NO.
RAMAT RAQUEL	1	11-29-82	# 55238
P/C (4 W.)	1	7-3-81	PC 27189
BTCo	1	12-13-77	PC 25142
F/M	2	6-9-75	PC 21213
F/M	2	7-10-74	PC 20668
P/W	2	2-4-74	PC 27226
P/W	1	1-30-74	PC 27221
P/W	4	1-24-74	PC 27215
INSULATION	1	11-14-73	PC 27649
F/W	7	5-7-73	PC 23781
P/W	61	4-2-73	PC 27215
INSULATION	6	2-16-73	
F/W	10	2-8-73	PC 25127
F/W	10	12-19-72	PC 19895
F/W	20	11-17-72	PC 24210
F/W	10	10-25-72	PC 25925

BANKERS TRUST PLAZA

A FISHER BROTHERS PROJECT

GREENWICH AND LIBERTY ST. N.Y. N.Y.

SHREVE, LAMB & HARMON ASSOCIATES P.C.
ARCHITECTS
475 PARK AVENUE SOUTH N.Y. N.Y. 10016

PETERSON AND BRICKBAUER
ASSOCIATED ARCHITECTS
919 THIRD AVENUE N.Y. N.Y. 10022

THE OFFICE OF JAMES RUDERMAN
STRUCTURAL ENGINEERS
515 MADISON AVENUE N.Y. N.Y. 10022

J A R O S , B A U M & B O L L E S
MECH. & ELEC. ENGINEERS
345 PARK AVENUE N.Y. N.Y. 10022

CURTAIN WALL DETAILS
SHEET No 4

PROJECT NUMBER 7101

DRAWING NUMBER A 72

DATE SEPT 21, 1971

SCALE AS NOTED