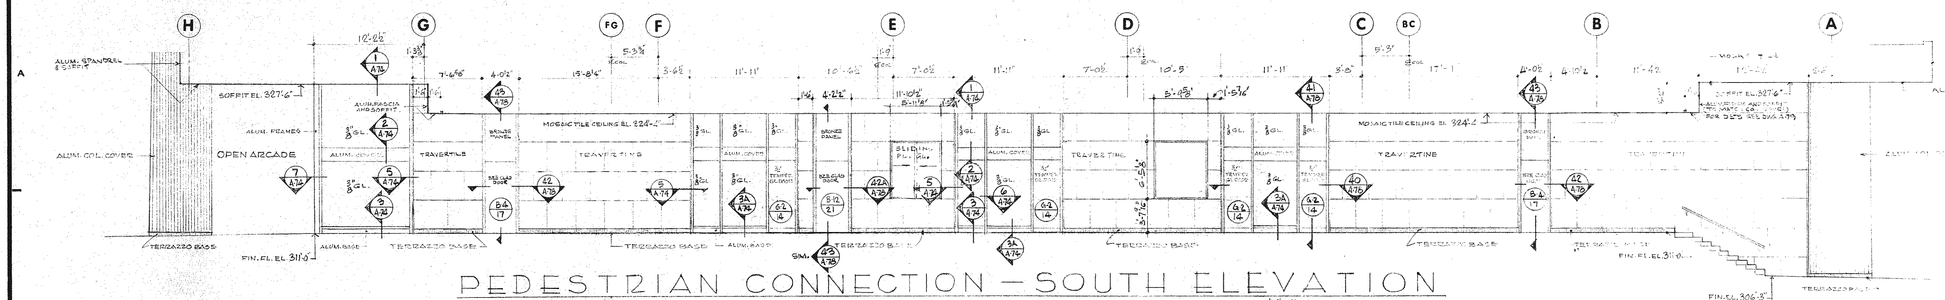

PEDESTRIAN CONNECTION — SOUTH ELEVATION

SCALE 1/8"=1'-0"

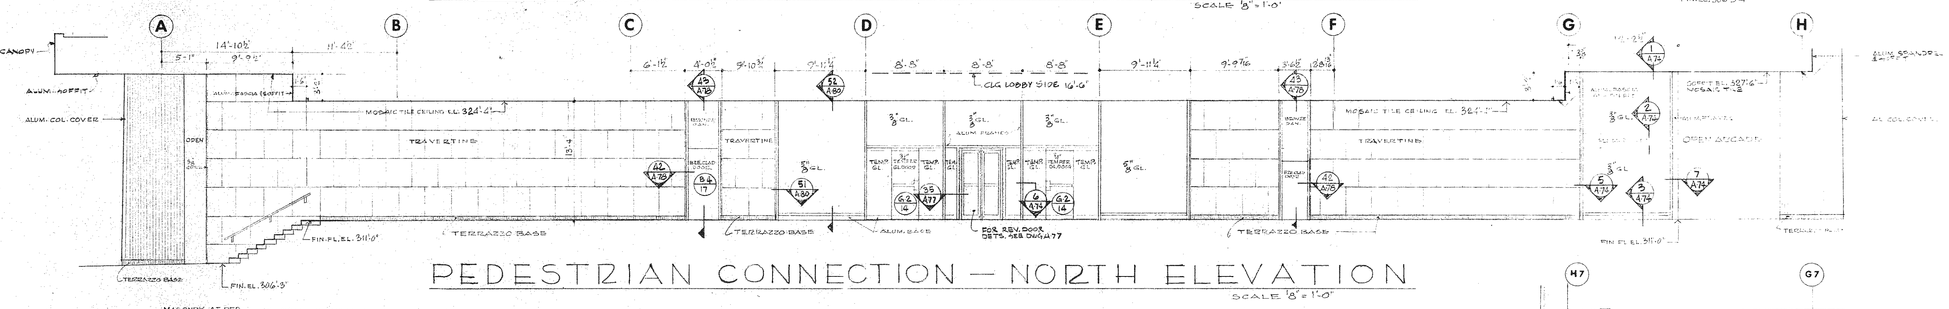

PEDESTRIAN CONNECTION — NORTH ELEVATION

SCALE 1/8"=1'-0"

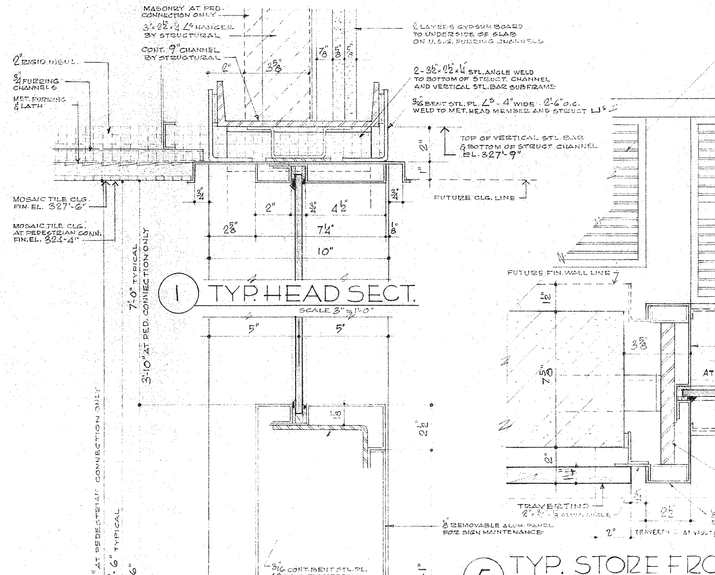

1 TYP. HEAD SECT.

SCALE 3"=1'-0"

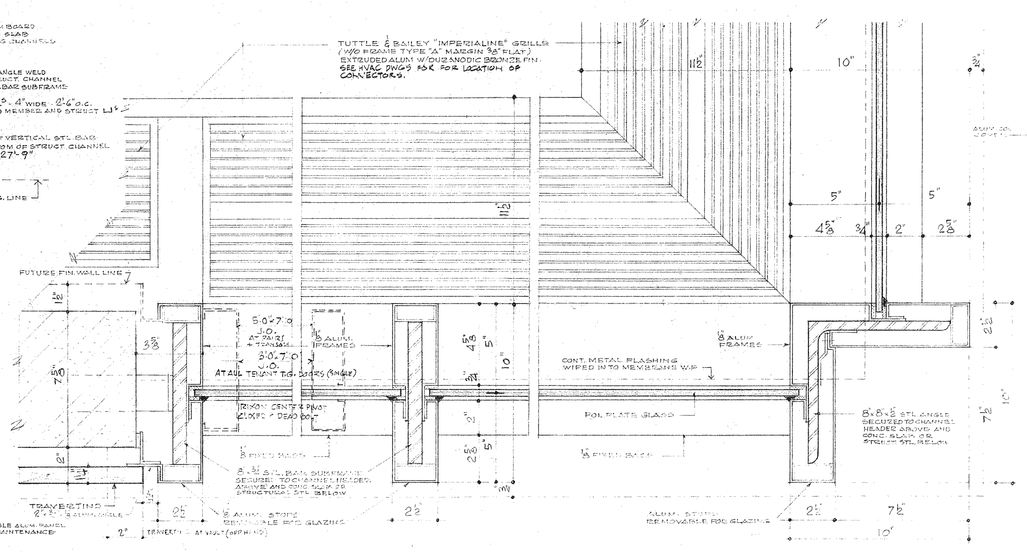

5 TYP. STORE FRONT JAMB

SCALE 3"=1'-0"

6 TYP. STORE FRONT MULLION

SCALE 3"=1'-0"

7 TYP. STORE FRONT MULLION AT 90° SPLAYED CORNER

SCALE 3"=1'-0"

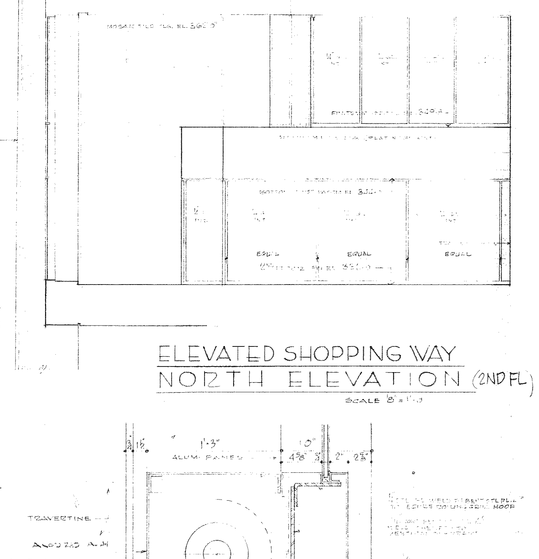

ELEVATED SHOPPING WAY NORTH ELEVATION (2ND FL)

SCALE 1/8"=1'-0"

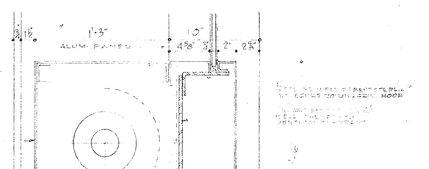

8 ROLLING GRILLE HEAD

SCALE 1½"=1'-0"

9 ROLLING GRILLE PLAN AT JAMBS

SCALE 1½"=1'-0"

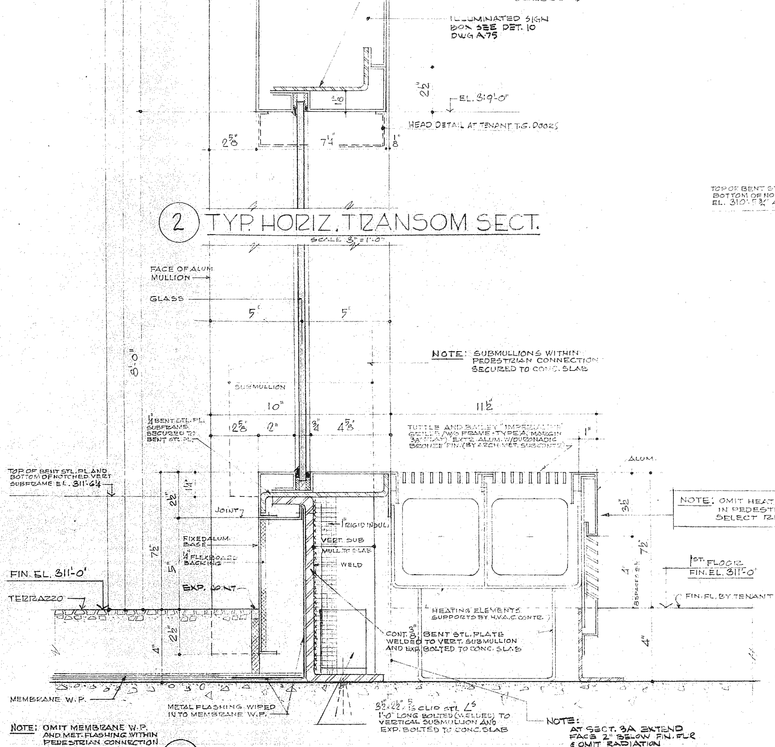

2 TYP. HORIZ. TRANSOM SECT.

SCALE 3"=1'-0"

NOTE: SUBMULLION & WITHIN PEDESTRIAN CONNECTION SECURED TO CONC. SLAB

NOTE: OMIT HEATING UNITS IN PEDESTRIAN CONNECTION DELETE TEXTURE AREA

NOTE: OMIT MEMBRANE W.P. AND MET. FLASHING WITHIN PEDESTRIAN CONNECTION

3 TYPICAL BASE SECT.

SCALE 3"=1'-0"

3A SOUTH ELEV. PEDESTRIAN CONN.

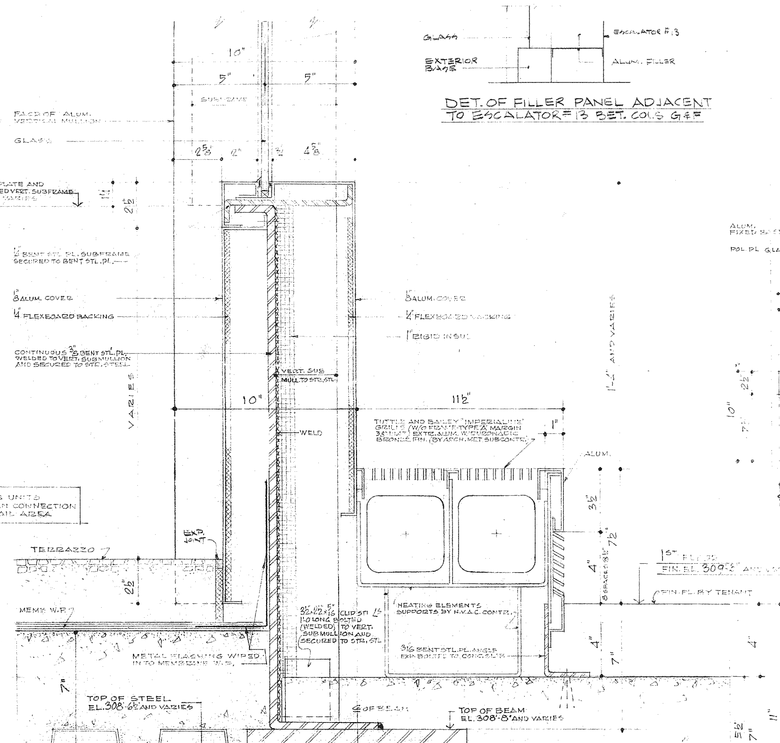

4 STORE FRONT BASE SECT. (ALBANY STREET ONLY) (SOUTH)

SCALE 3"=1'-0"

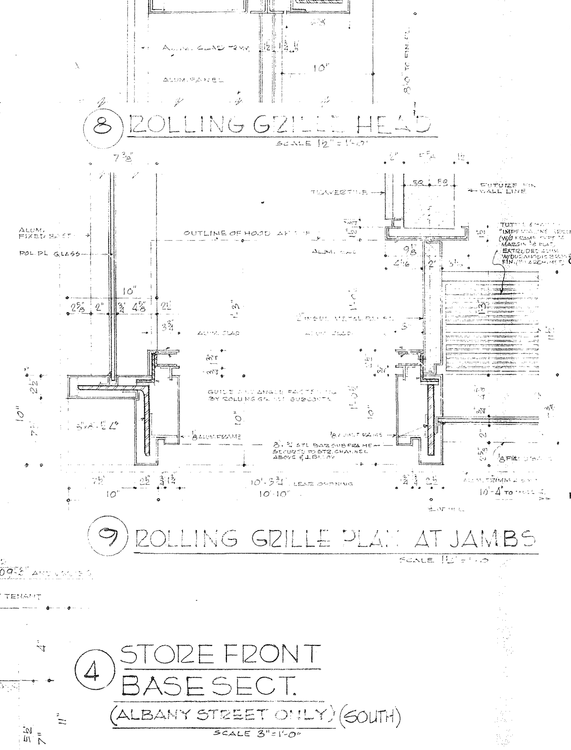

DET. OF FILLER PANEL ADJACENT TO ESCALATOR 13 SET. COLS G-H 8

REVISIONS			
NO.	DATE	DESCRIPTION	
A	2-7-72	THIS DRAWING WAS PREVIOUSLY NUMBERED A-94 & TITLED "ARCHITECTURAL METAL"	
B	6-12-72	ADDED DOOR TO STAIR #2 (SOUTH ELEV.) SHEET NO. WAS LAST (ALPHABET)	
C	9-1-72	REVISE SD TRANS. TO 14 ON DET. 5.	
D	3-14-73	REVISED ITEMS AT DET. 9 ADDED NOTE ON DET. 5 & 7 TO SEE MAS. DWGS FOR LOCATIONS OF CONNECTORS	
E	9-26-73	ADD'D OPEN AREAS BETWEEN COL. B-C & D-E ON SOUTH ELEVATION	
F	3-11-74	ADDED NEW BRONZE & GLASS DOOR W/SIDELITE TRANSOM - NORTH EL. 1ST FL. ADD'D TENANT DOORS - DET. 3 & 5.	

CERTIFICATE	1	4-22-74	PC 20098
B.T.	C	" 25 "	PC 19937
J. SUDDEMAN	1	11-14-73	PC 27643
B.T. CO.	1	10-25-73	PC 28164
F/W	35+	9-26-73	PC 27490
REVISION	E	9-26-73	
J.F.N.	1	8-29-73	PC 27486
J. FELVILLE	1	8-27-73	PC 27148
F/W	6	5-7-73	PC 23981
B.T. CO.	2+	4-17-73	PC 26154
F/W	31	4-12-73	P. 26115
CARD ENG.	2	4-2-73	PC 25784
REVISION	D	3-14-73	
J. LOWERY	1	3-9-73	PC 25347
F/W	10	2-8-73	PC 25127
ELEV. ASSOC.	1	2-6-73	PC 24357
MECHANICAL	1	1-29-73	PC 24433
F/W	10	12-19-72	PC 14895
MECHANICAL	1	11-28-72	PC 22041
F/W	20	11-17-72	PC 24210
F/W	10	10-25-72	PC 23928
F/W	2	10-18-72	PC 23874
PC	4	10-10-72	PC 23872
F/W	7	9-26-72	PC 22915
F/W	10	9-21-72	PC 22851
F/W	7+	9-7-72	PC 22974
F/W	7+	9-5-72	PC 22769
B.T.	2+	9-5-72	PC 22970
REVISION	C	9-1-72	
F/W	6+	7-24-72	
B.T.	2+	7-24-72	
CON. ELECT	2	7-24-72	PC 22697
F/W	2	6-26-72	PC 22053
F/W	6+	6-19-72	PC 21978
B.T.	2+	6-19-72	PC 21979
F/W	8	6-13-72	PC 21977
KAISLER	1	6-13-72	PC 21976
REVISION	B	6-12-72	
F/W	2	5-23-72	PC 21837
CON. ELEC	1	5-23-72	PC 21836
KAISLER	3	5-10-72	PC 21813
CON. ELEC	2	5-9-72	PC 21810
F/W	6	4-14-72	PC 20482
B.T.	2+	4-3-72	PC 20461
F/W	B+	4-3-72	PC 20462
F/W	3	8-7-74	PC 30191
CONSULTANTS	1	5-[illegible]-74	PC 29058
F/W	35+	3-11-74	PC 27615
REVISION	F	3-11-74	
F/W	2	2-4-74	PC 29126
F/W	1	1-30-74	PC 29227
F/W	4	1-24-74	PC 29215
ISSUED TO	NO.	DATE	PKG. NO.

BANKERS TRUST PLAZA

A FISHER BROTHERS PROJECT

GREENWICH AND LIBERTY ST. N.Y. N.Y.

SHREVE, LAMB & HARMON ASSOCIATES P.C. ARCHITECTS
475 PARK AVENUE SOUTH N.Y. N.Y. 10016

PETERSON AND BRICKBAUER ASSOCIATED ARCHITECTS
919 THIRD AVENUE N.Y. N.Y. 10022

THE OFFICE OF JAMES RUDERMAN STRUCTURAL ENGINEERS
515 MADISON AVENUE N.Y. N.Y. 10022

J.A.O.S., BAUM & BOLLES MECH. & ELEC. ENGINEERS
345 PARK AVENUE N.Y. N.Y. 10022

ORNAMENTAL METAL DETAILS SHEET NO 2

PROJECT NUMBER 7101

DRAWING NUMBER A 74

DATE NOV 11, 1971

SCALE 3/8" = 1'-0"

THIS DRWG PREVIOUSLY A54

A54