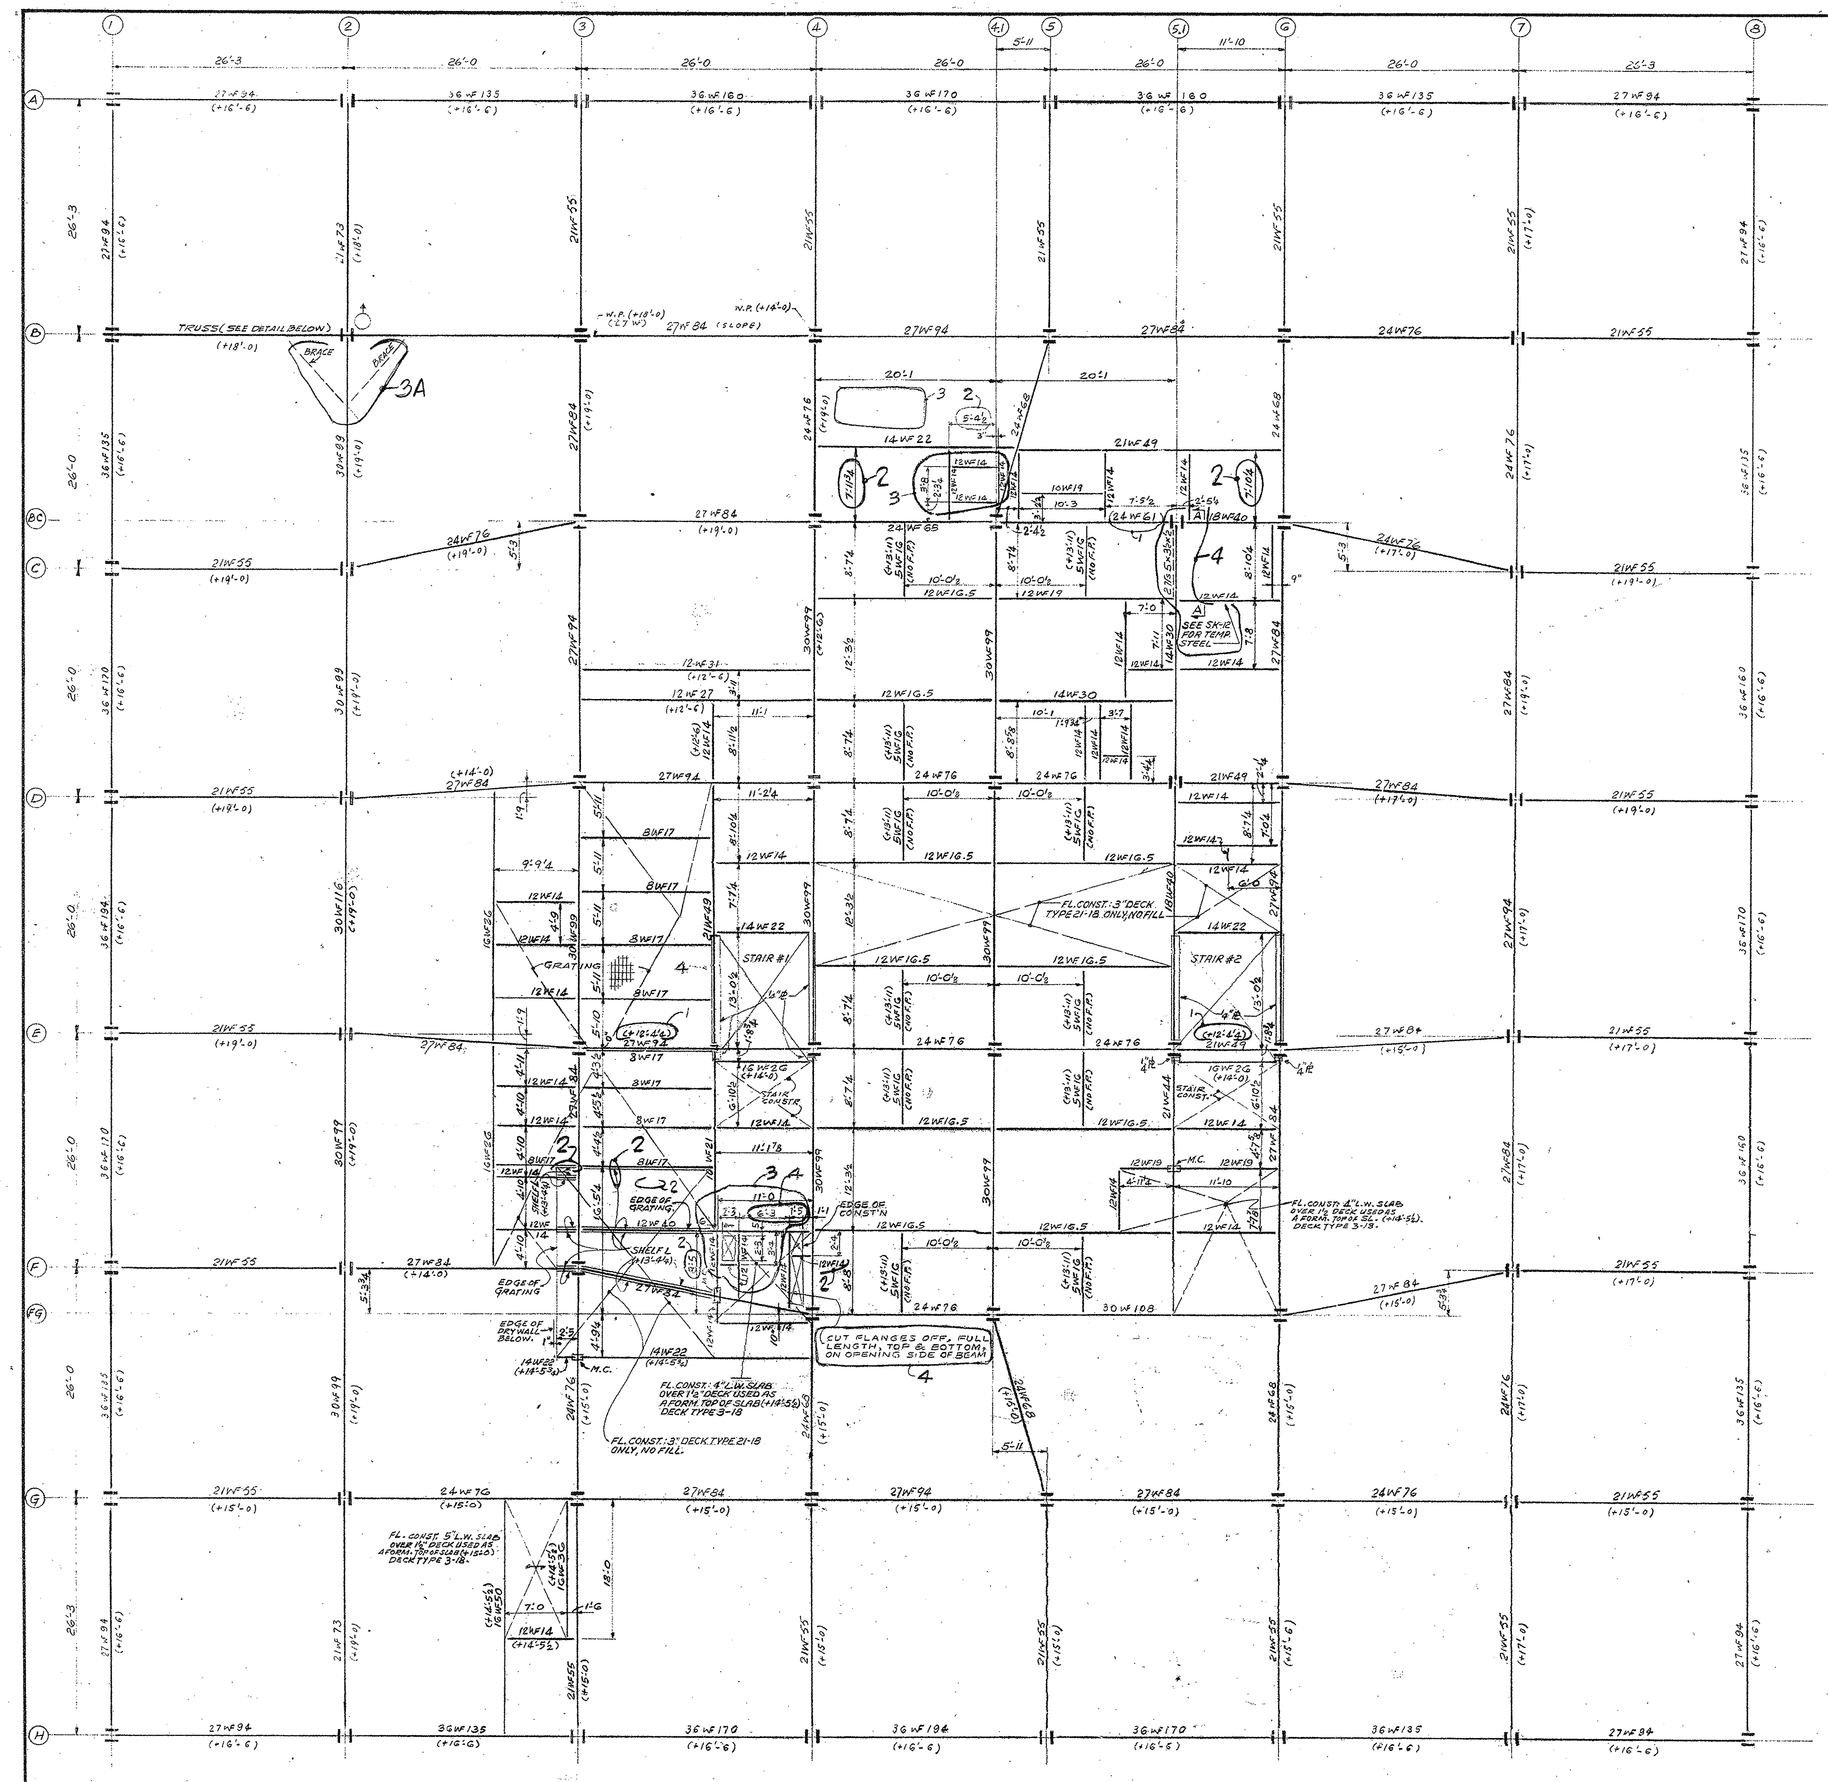

INTERMEDIATE LEVEL FRAMING PLAN (BETWEEN 5th. & 6th. FL.)

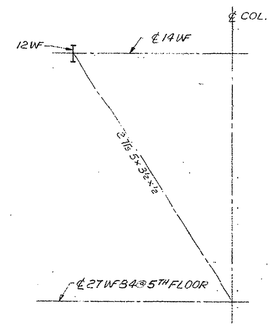

ELEVATION A-A

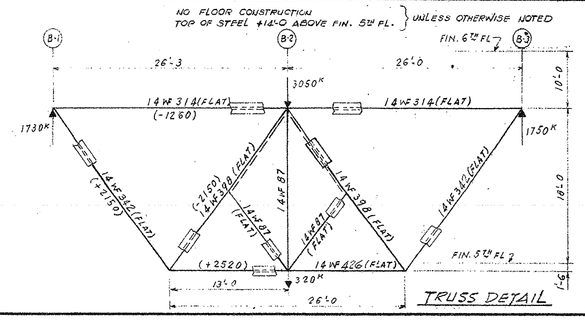

TRUSS DETAIL

REVISIONS		
NO.	DATE	DESCRIPTION
1	12-21-71	REMAINDER OF FLOOR RELEASED FOR ORDERING & DETAILING. COLS. A-2 & A-7 AND B-8 & B-6 TURNED, REVISED AS CIRCLED ⊂-1
2	2-29-72	REVISED AS CIRCLED ⊂-2
3	6-22-72	BRACES REQ'D. AS PER STEEL CONT'R TRACTORS ADDING SPLICE IN TRUSS. AS CIRCLED ⊂-3A (NEAR COL. B2) REVISED OPENING NEAR COL. FG-4. REMOVED 3" DECK NEAR COLUMN BC-4.1 AND ADDED 3 NEW BEAMS IN SAME AREA.
4	8-4-72	REVISED FRAMING FOR OPENING NEAR COL. FG-4. AS CIRCLED ⊂-4, ADDED BRACING FOR TEMP. ELEVATOR NEAR COL. BC-5.1 & ELEVATION A-A

10-25-71 COLUMN TO COLUMN BEAMS RELEASED FOR ORDERING & DETAILING

ISSUED TO	NO.	DATE	PKG. NO.

BANKERS TRUST PLAZA

A FISHER BROTHERS PROJECT

GREENWICH AND LIBERTY ST. N. Y. N. Y.

SHREVE, LAMB & HARMON ASSOCIATES P.C.
ARCHITECTS
475 PARK AVENUE SOUTH N. Y. N. Y. 10016

PETERSON AND BRICKBAUER ASSOCIATED ARCHITECTS
919 THIRD AVENUE N. Y. N. Y. 10022

THE OFFICE OF JAMES RUDERMAN STRUCTURAL ENGINEERS
515 MADISON AVENUE N. Y. N. Y. 10022

JAROS, BAUM & BOLLES MECH. & ELEC. ENGINEERS
345 PARK AVENUE N. Y. N. Y. 10022

INTERMEDIATE LEVEL FRAMING PLAN BETWEEN 5TH & 6TH FL.

PROJECT NUMBER 7101

DRAWING NUMBER S-17

DATE

SCALE