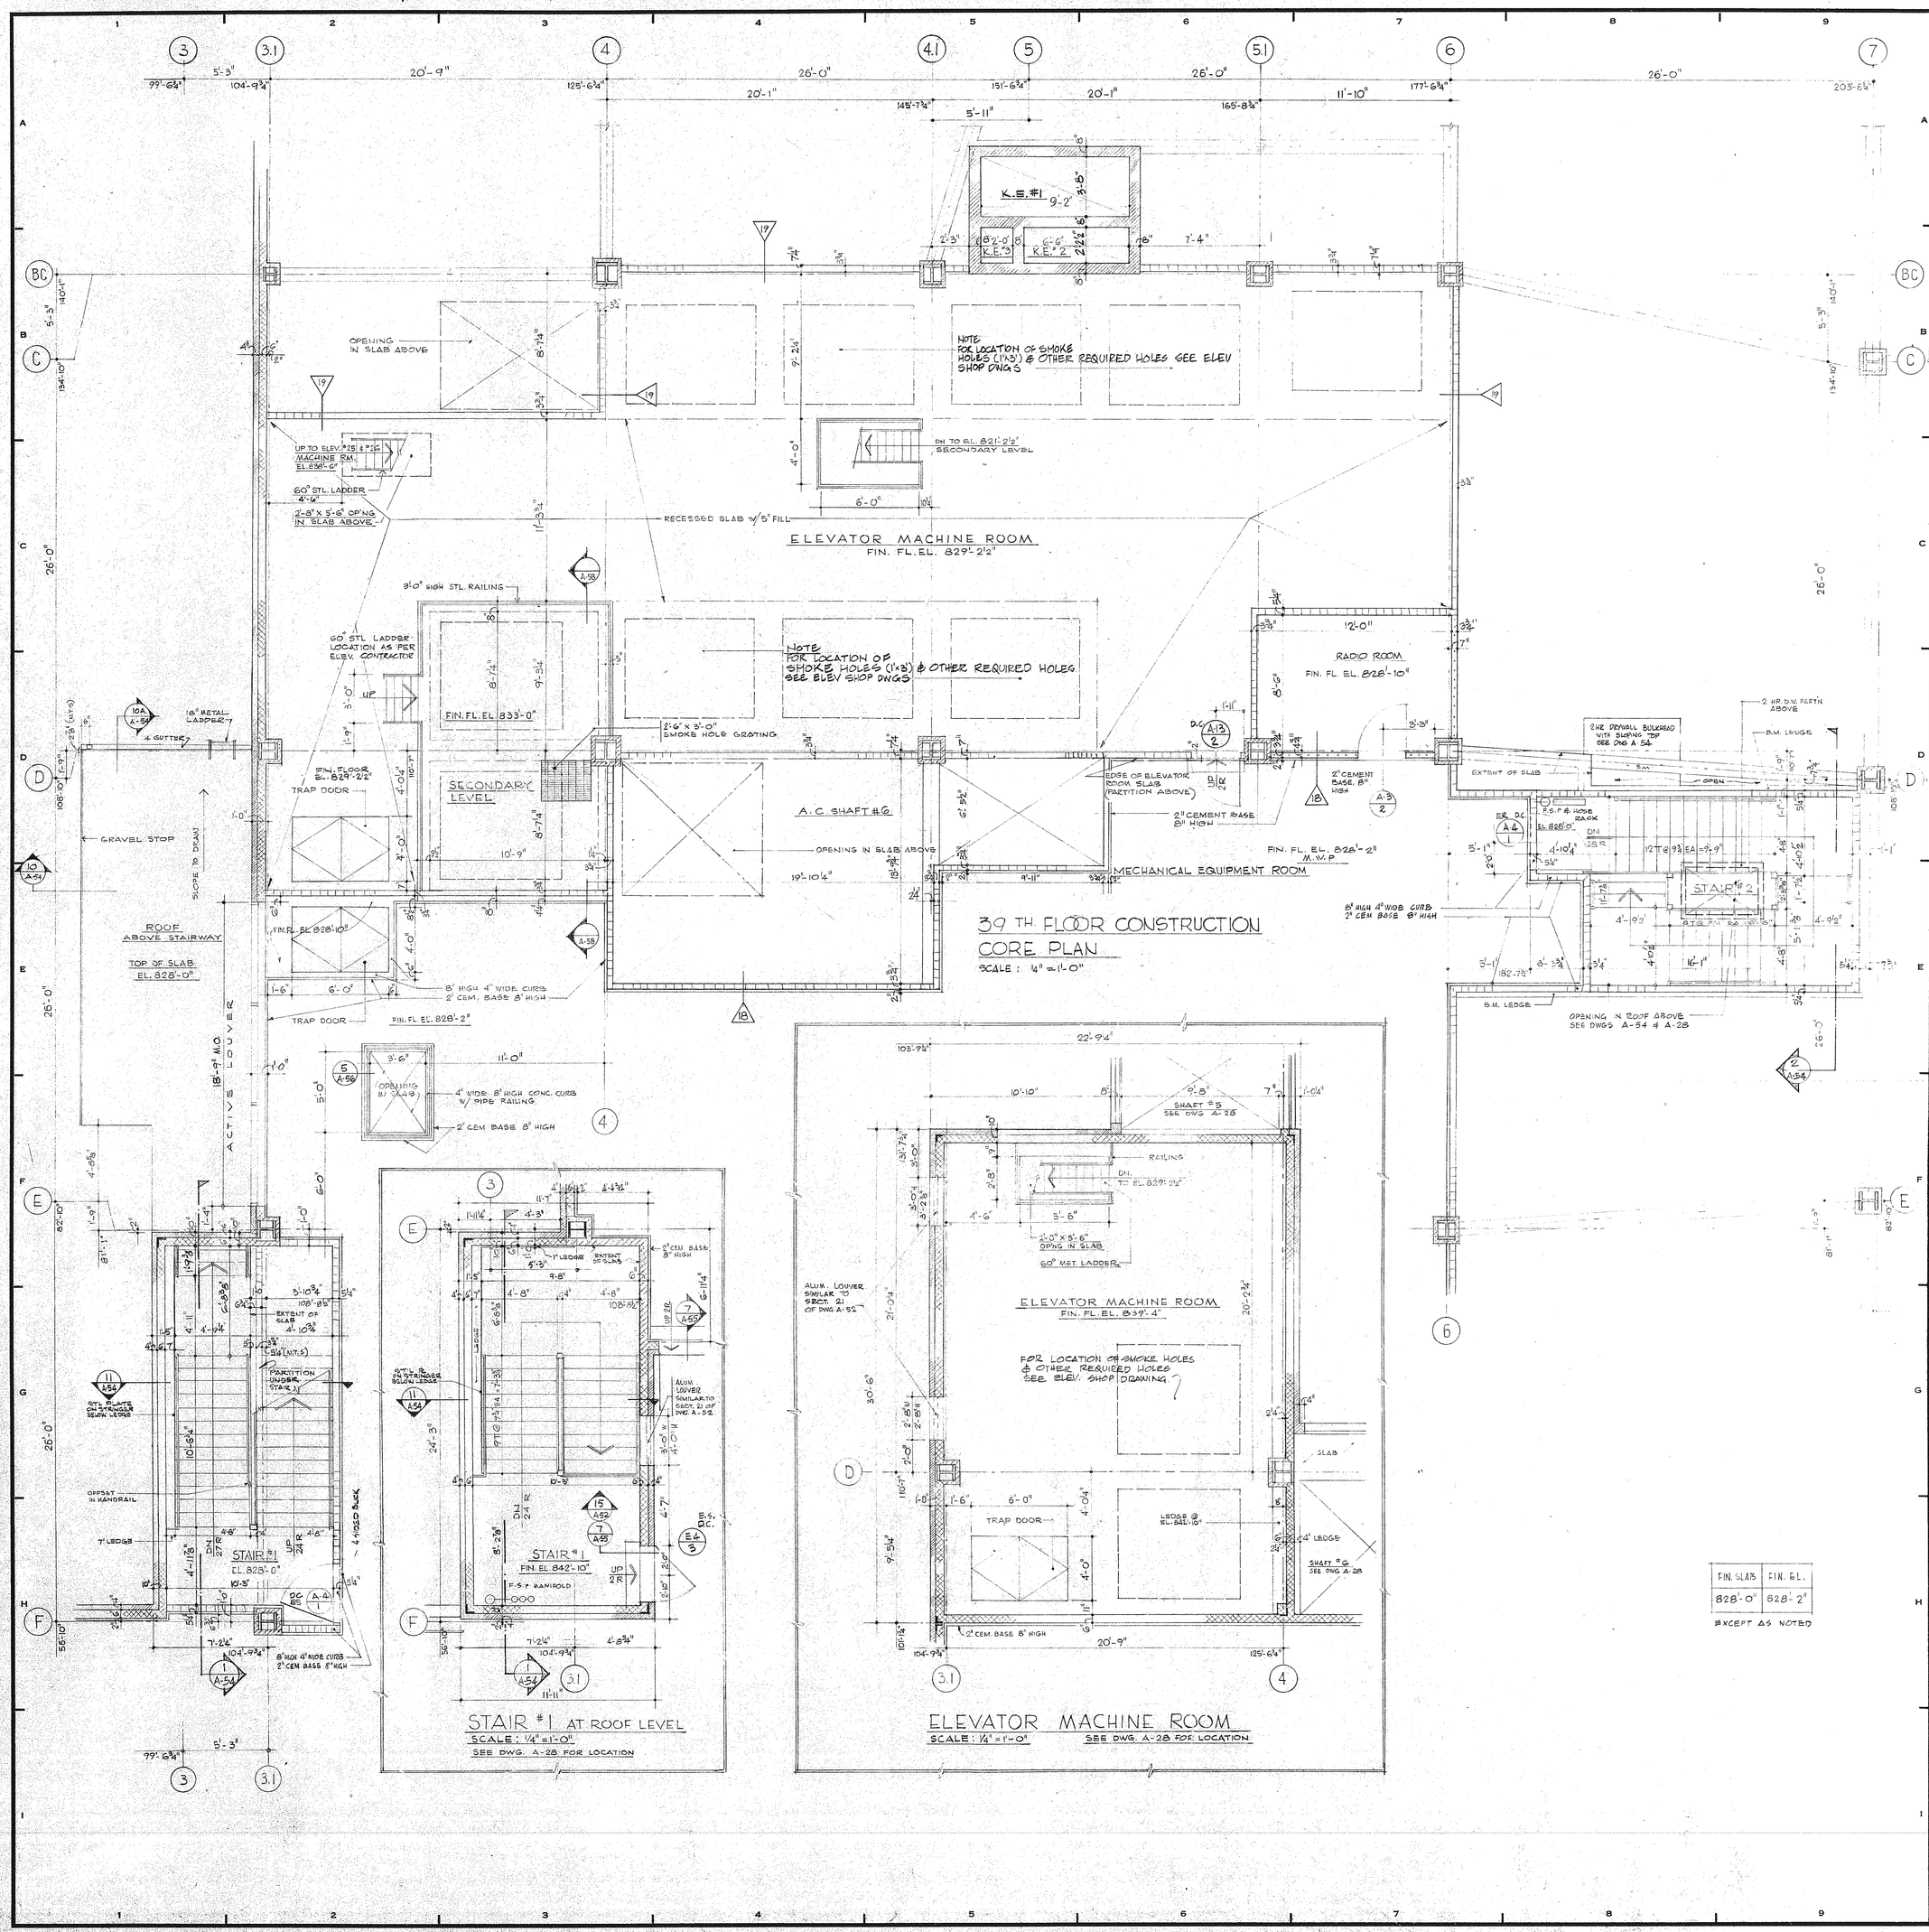

REVISIONS		
NO.	DATE	DESCRIPTION
A	2-10-71	ADDED BULKHEAD OF ENTRANCE BELOW AT STAIR #2
B	3-14-71	ADDED SMOKE HOLE GRATINGS AT COL 4D (SECONDARY LEVEL) ADDED LOUVERS IN ELEVATOR #25 & #26 MACHINE ROOM ADDED LOUVER IN STAIRCASE #1 AT ROOF LEVEL ADDED HEIGHT OF STEEL RAILING IN SECONDARY LEVEL, F.S.P. & H. RACK IN STAIR #2 ADDED STANDPIPE MANIFOLD IN STAIR #1 AT ROOF LEVEL REVISED LOUVER IN ELEVATOR MACHINE ROOM DELETED 2'-0" x 2'-0" SLAB OPENING & GRATING BET. COL. 6 & C&D
C	4-5-72	REVISED STAIR #1 @ 39TH FL. & ROOF LEVEL
D	4-20-72	REVISED STAIRS #1 & 2 @ 39TH FLOOR & OTHER DIMENSIONS ADDED
E	6-12-72	REVISED FIN. FL. ELEVATION IN S.E. #25 & #26 ELEVATOR MACHINE ROOM ADDED DIMENSIONS ON SECONDARY LEVEL AT EL. 833'-0". RECESSED SLAB & FILL INDICATION, GRATING IN SLAB AT COL LINE G, OPNG IN SLAB BETWEEN COL LINE D & E, COL LINE B.1 INDICATION, OPENINGS IN SLAB ABOVE AT COL. BC 4 & D 4 DELETED: CURB ALONG COL LINE D INDICATED OPENING ABOVE DW. BULKHEAD BETWEEN BEAM & STAIR #2 ENCLOSURE
F	7-24-72	ADDED WALL TYPES DOOR & HARDWARE TYPES REVISED SOUTH WALL STAIR #1 DELETED GRATING @ [illegible]
G	9-1-72	ADDED D.C. AT STAIR DOOR
H	9-12-72	BLDG DEPT. REV. RELOCATED DOOR @ STAIR #1 - 39TH FLR.
I	1-8-73	ADDED K.E. #3 ADDED RADIO ROOM & A.C. SHAFT #6 ADDED STRUTS IN ELEV. MACH. ROOM REVISED DIM. BETWEEN COLS. BC 5 & BC 6
J		ENLARGED SHAFT BETWEEN COL 4.1 D & 5.1 D

ISSUED TO	NO.	DATE	PKG. NO.
[illegible]	2	12-17-74	PC 31626
F/W	2	2-4-74	PC 29226
F/W	4	1-29-74	PC 29215
F/W	4	1-17-74	PC 29205
[illegible]	1	11-14-73	PC 27649
F/W	10	11-6-73	PC 27646
F/W	6	5-22-73	PC 27638
F/W	1	5-31-73	PC 23423
F/W	6	5-7-73	PC 23481
B.T.Co.	2+	4-11-73	PC 26389
F/W	31	4-12-73	PC 25115
F/W	10	2-8-73	PC 25127
F/W	25+	1-8-73	PC 24811
B.T.Co.	2+	1-8-73	PC 24812
REVISION	I	1-8-73	
F/W	10	12-19-72	PC 19895
F/W	20	11-17-72	PC 24210
F/W	10	10-25-72	PC 23928
F/W	2	10-18-72	PC 23974
F/W	7	9-26-72	PC 22995
F/W	10	9-21-72	PC 22891
BLDG DEPT	2	9-12-72	PC 22976
REVISION	H	9-12-72	
F/W	7+	9-7-72	PC 22978
F/W	71	9-5-72	PC 22969
B.T.Co.	2+	9-5-72	PC 22970
REVISION	G	9-1-72	

BANKERS TRUST PLAZA

A FISHER BROTHERS PROJECT

GREENWICH AND LIBERTY ST. N.Y. N.Y.

SHREVE, LAMB & HARMON ASSOCIATES P.C.
ARCHITECTS
475 PARK AVENUE SOUTH N.Y. N.Y. 10016

PETERSON AND BRICKBAUER
ASSOCIATED ARCHITECTS
919 THIRD AVENUE N.Y. N.Y. 10022

THE OFFICE OF JAMES RUDERMAN
STRUCTURAL ENGINEERS
515 MADISON AVENUE N.Y. N.Y. 10022

JAROS, BAUM & BOLLES
MECH. & ELEC. ENGINEERS
345 PARK AVENUE N.Y. N.Y. 10022

39TH FLOOR CONSTRUCTION CORE PLAN
(PART) (MECHANICAL)

Harvey P. Clarkson
President

PROJECT NUMBER 7101

DRAWING NUMBER A 49

DATE JAN. 3, 1972

SCALE: ¼" = 1'-0"