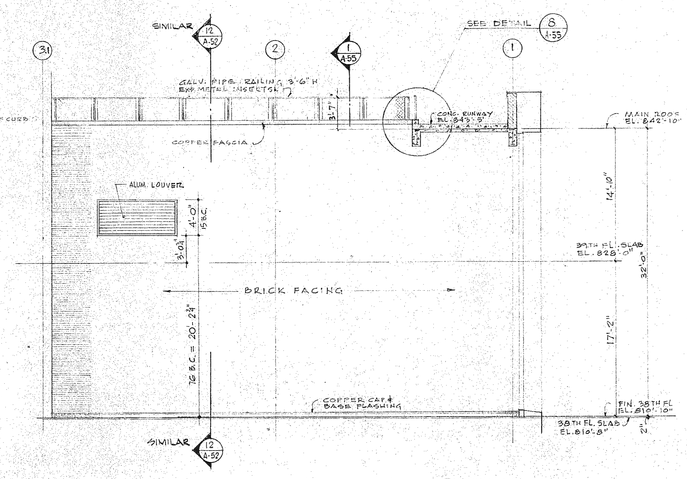

WEST ELEVATION AT ROOF (19)
1/8" = 1'-0"

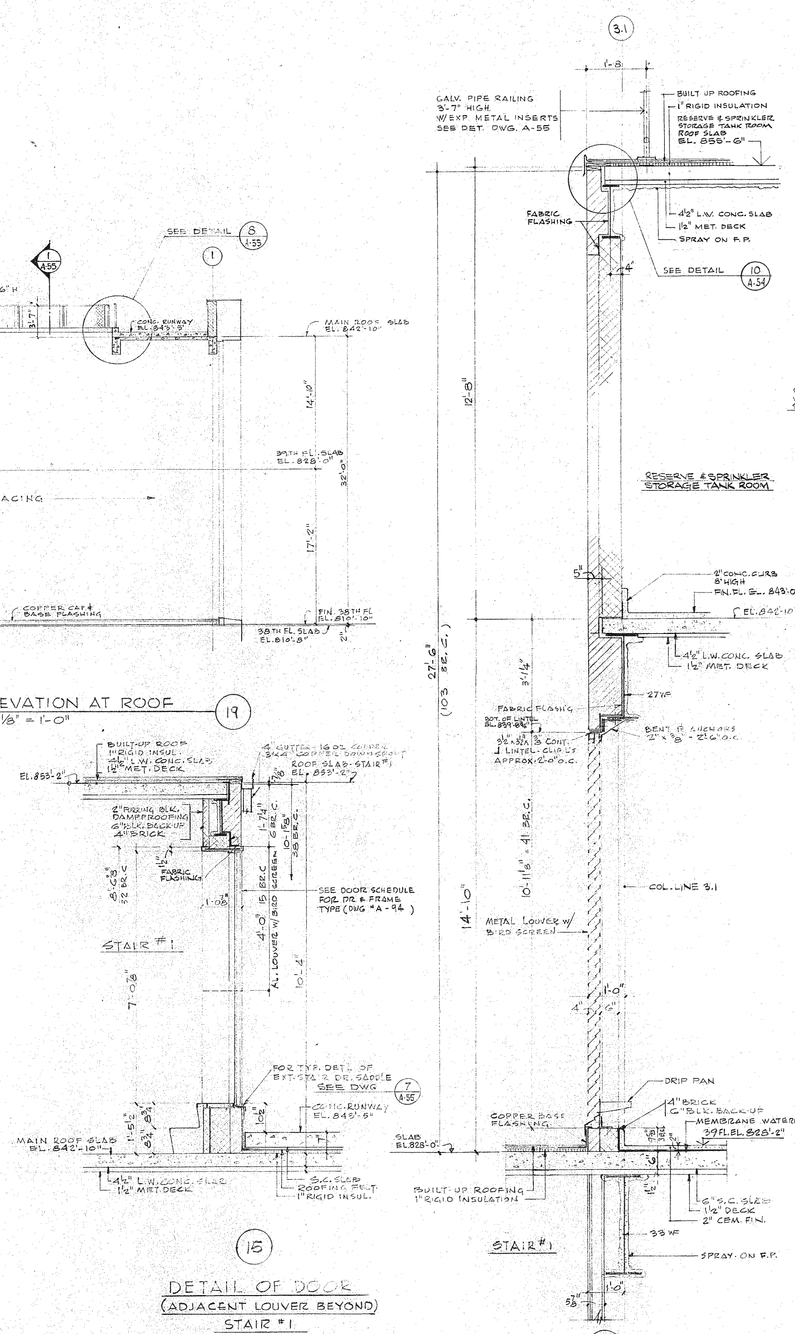

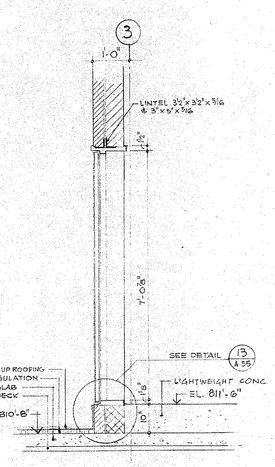

14
DETAIL OF DOOR @ COOLING TOWER
½" = 1'-0"

15
DETAIL OF DOOR (ADJACENT LOUVER BEYOND) STAIR #1
½" = 1'-0"

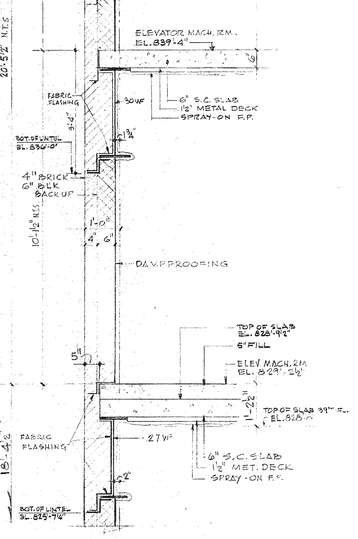

16
SECTION THRU LOUVER @ 39TH FLOOR MACHINE ROOM
½" = 1'-0"

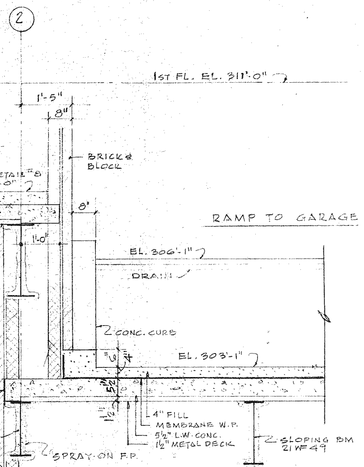

18
SECTION THRU GARAGE RAMP
1/8" = 1'-0"

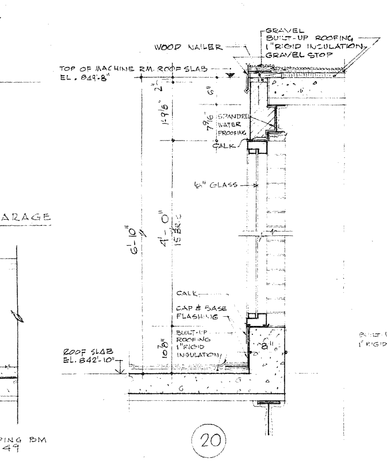

20
SECTION THRU WINDOW OF SHAFTS # 5 & G
SCALE: 3/4" = 1'-0"

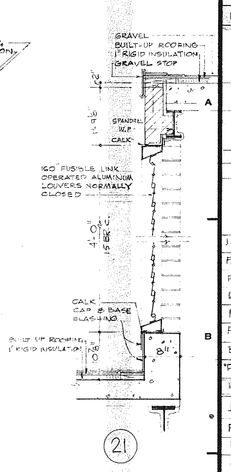

21
SECTION THRU LOUVER OF SHAFTS # 5 & G
SCALE: 3/4" = 1'-0"

17
SECTION @ ELEVATOR MACHINE RM. - ELEV. # 25 & 26
½" = 1'-0"

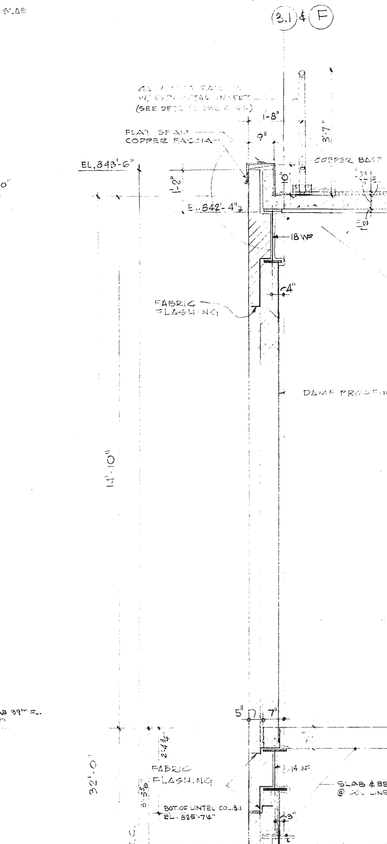

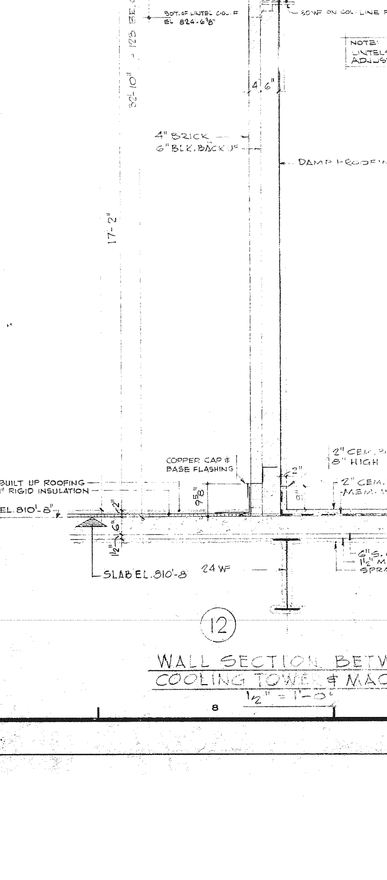

12
WALL SECTION BETWEEN COOLING TOWER & MACH. RM.
½" = 1'-0"

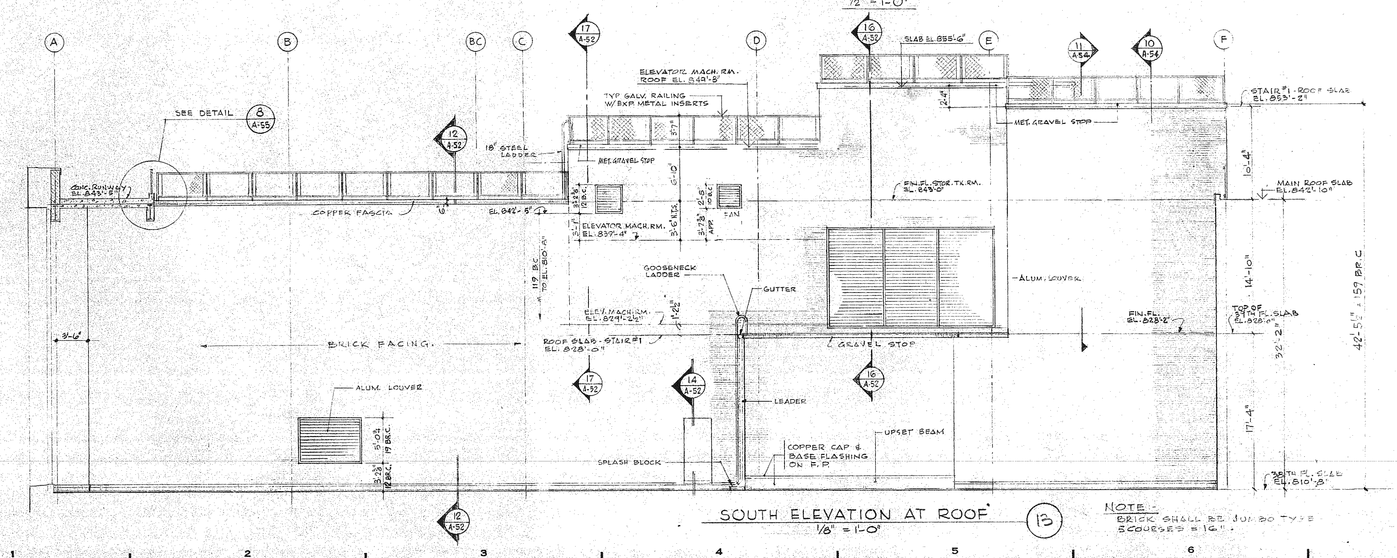

SOUTH ELEVATION AT ROOF (13)
1/8" = 1'-0"

NOTE:
BRICK SHALL BE JUMBO TYPE SCORED 8 = 16".

REVISIONS

NO.	DATE	DESCRIPTION
A	2-16-72	ADDED LOUVERS ON NORTH ELEVATION BETWEEN GR. LINE C & D ADDED LOUVER LOCATION ON DET. 15 REVISED ELEVATOR MACH. RM. EL. ON SECTION 17
B	3-13-72	DETAILS # 20 & 21 ADDED
C	6-12-72	REVISED SOUTH ELEVATION AT ROOF REVISED SECTION ⑯ & DIMENSIONS AT SECTION ⑰ & ⑱
D	4-12-73	ADDED FABRIC FLASHING TO SECT 13
E	10-23-73	ADDED WALL SECT. 16

J. RUDERMAN	1	11-14-73	PC 27641
F/W	40+	10-30-73	PC 28169
F/W	10+	10-23-73	PC 28157
REVISION	E	10-23-73	
F/W	6	8-7-73	PC 23731
F/W	4	4-30-73	PC 23461
B.T. Co.	21	4-19-73	PC 26139
F/W	31	4-12-73	PC 26115
REVISION	D	4-12-73	
J. LOWERY	1	3-5-73	PC 25332
F/W	10	2-8-73	PC 25127
F/W	10	12-19-72	PC 19895
F/W	20	11-17-72	PC 24218
F/W	10	10-25-72	PC 23928
F/W	2	10-18-72	PC 23874
F/W	7	9-20-72	PC 22978
F/W	10	9-21-72	PC 22891
BLDG DEPT	2	9-12-72	PC 22976
F/W	7+	9-7-72	PC 22774
F/W	71	9-5-72	PC 22969
B.T. Co	2+	8-5-72	PC 22770
J.B.B	2	8-3-72	PC 22574
B.T.	2+	7-24-72	PC 22699
F/W	6+	7-24-72	PC 22698
CON ELECT.	2	7-24-72	PC 22677
F/W	12	6-26-72	PC 22658
RUDER.	1	6-15-72	PC 21981
F/W	8	6-13-72	PC 21777
RAISLER	1	6-13-72	PC 21776
REVISION	C	6-12-72	
F/W	2	5-24-72	PC 21837
CON ELECT.	1	5-22-72	PC 21836
DOB	1	5-15-72	PC 21822
RAISLER	3	5-10-72	PC 21813
SON. ELEC	2	5-9-72	PC 21810
F/W	6	4-11-72	PC 21647
F/W	6	3-20-72	PC 21647
FINO	1	3-20-72	PC 21648
F/W	6+	3-14-72	PC 21643
B/T	2+	3-14-72	PC 21643
REVISION	B	3-13-72	
F/W	2	2-29-72	PC 21632
B.T. Co	2+	2-18-72	
F/W	2	2-4-74	PC 29226
F/W	4	1-24-74	PC 29174

ISSUED TO	NO.	DATE	PKG. NO.

BANKERS TRUST PLAZA

A FISHER BROTHERS PROJECT

GREENWICH AND LIBERTY ST. N.Y. N.Y.

SHREVE, LAMB & HARMON ASSOCIATES P.C.
ARCHITECTS
475 PARK AVENUE SOUTH N.Y. N.Y. 10016

PETERSON AND BRICKBAUER
ASSOCIATED ARCHITECTS
919 THIRD AVENUE N.Y. N.Y. 10022

THE OFFICE OF JAMES RUDERMAN
STRUCTURAL ENGINEERS
515 MADISON AVENUE N.Y. N.Y. 10022

J.A.R.O.S., BAUM & BOLLES
MECH. & ELEC. ENGINEERS
345 PARK AVENUE N.Y. N.Y. 10022

WALL SECTIONS
SHEET No 3

Harvey P. Clarke
Vice President

PROJECT NUMBER 7101

DRAWING NUMBER A 52

DATE JAN. 3, 1972

SCALE 1/2" = 1'-0"